Plat
Arvin McDonald, Surveyor
To #16113
Littlefield Add. Copperas Cove

THE STATE OF TEXAS }
COUNTY OF CORYELL }

I, Arvin McDonald, Licensed State Land Surveyor, do hereby certify the attached plat to be a true and correct subdivision of 5.16 acres of land situated in the City of Copperas Cove, Coryell County, Texas, out of the W P Hardgrave Survey as surveyed by me on the ground.

Witness my hand and seal of office this 24th day of September, 1954.

Licensed State Land Surveyor

THE STATE OF TEXAS }
COUNTY OF CORYELL }

I, F D Littlefield, owner of those tracts of land conveyed to me by Ewald Navret, et ux do hereby subdivide the same in lots as shown on the attached plat and do dedicate the same as the Littlefield Addition to the City of Copperas Cove, Texas and I dedicate the street shown hereon to the use of the public forever.

Witness my hand this 28thday of October ,1954.

THE STATE OF TEXAS }
COUNTY OF CORYELL }

Before me the undersigned authority, a Notary Public in and for Coryell County, Texas, on this day personally appeared F D Littlefield known by me to be the person whose name is subscribed to the foregoing instrument, and acknowledged to me that he executed the same for the purpose and consideration expressed.

Witness my hand and seal of office this 28 day of October , 1954.

Notary Public, Coryell County, Texas

THE STATE OF TEXAS }
COUNTY OF CORYELL }

I, Marvin Wickes, Mayor of the City of Copperas Cove, Texas do hereby certify that the attached plat is herewith approved by the City Council of said city at the meeting on the 4th day of October , 1954.

Mayor of the City of Copperas Cove

Attest:

A R Wallace, Secretary of the City of Copperas Cove, Texas

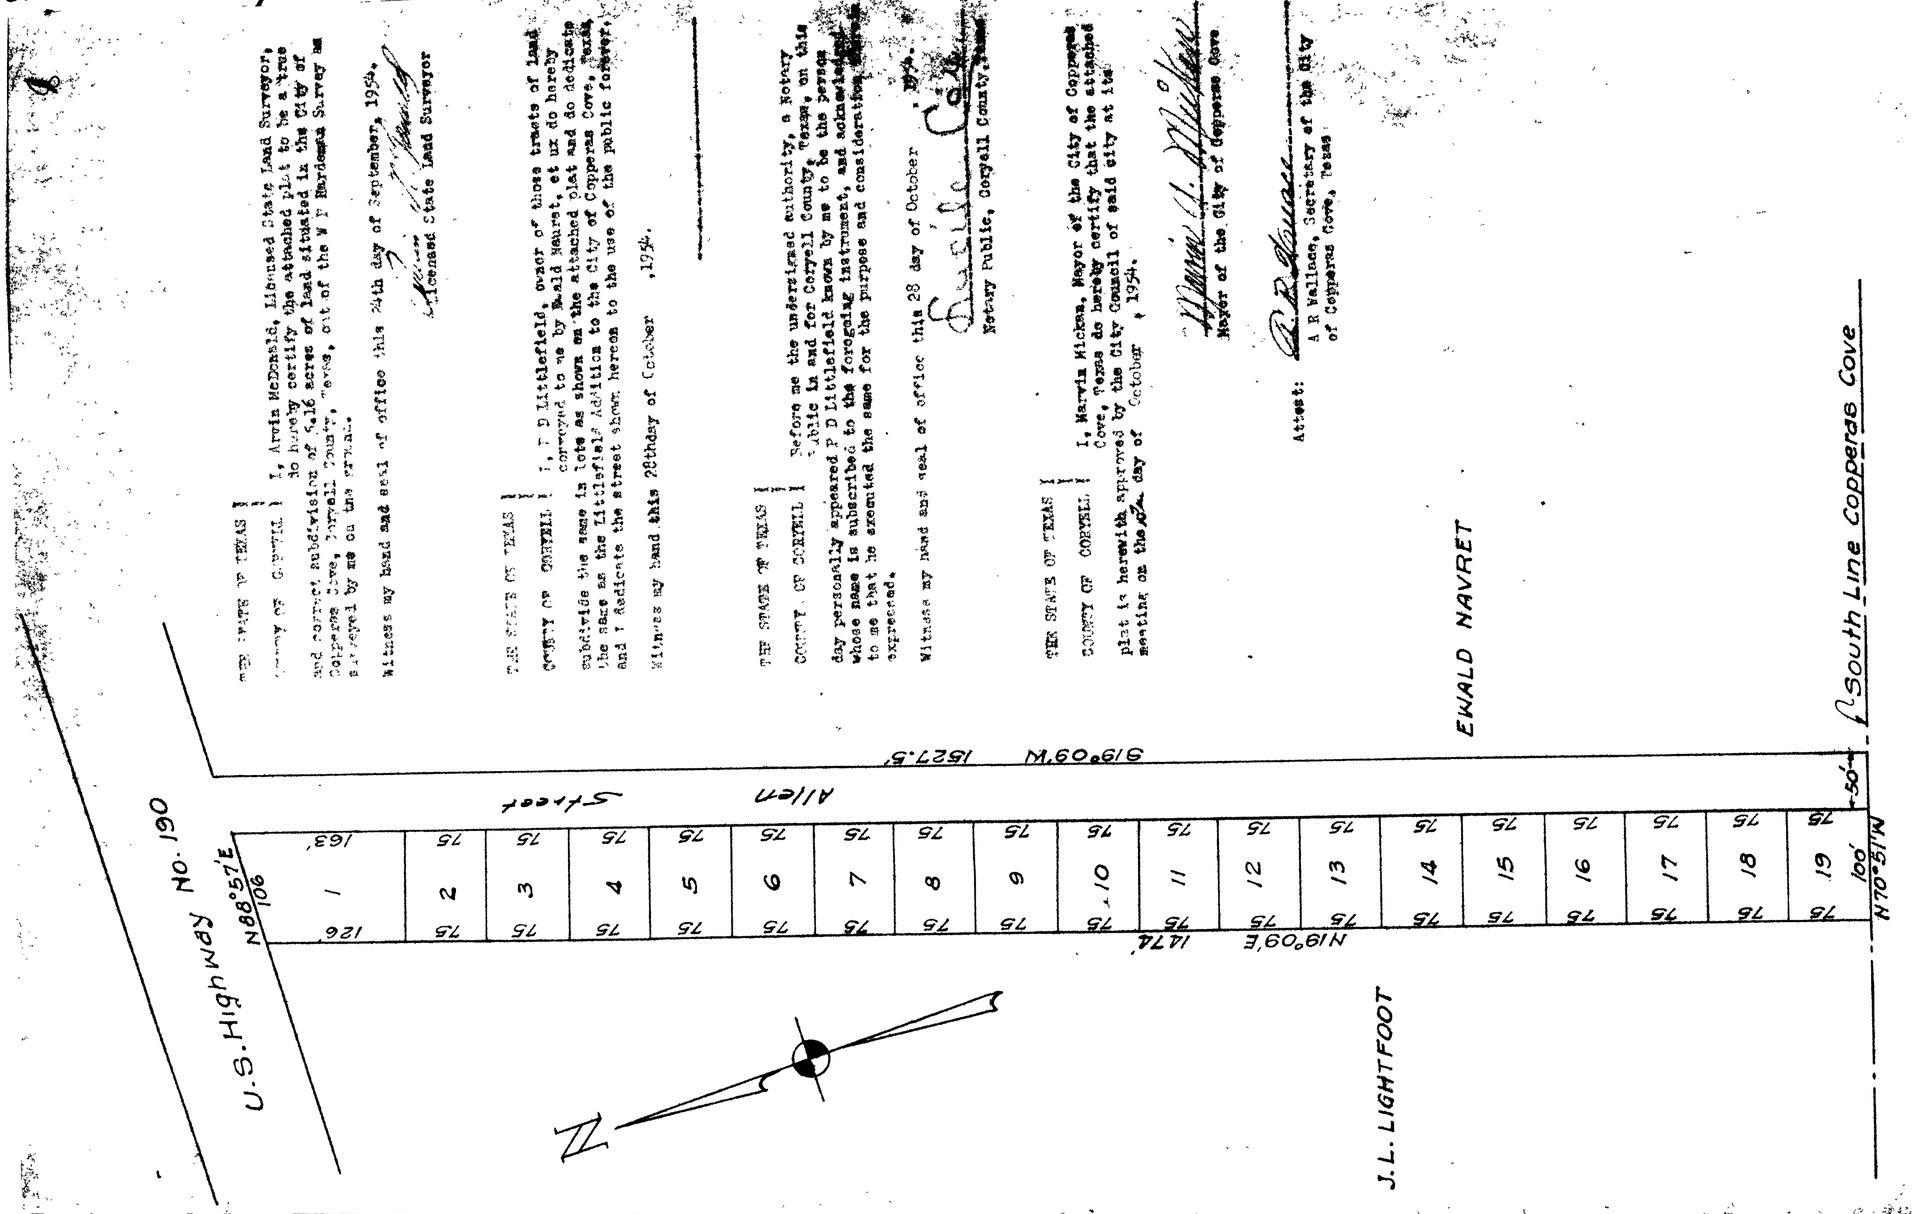

Filed for Record November 6-1954 at 8 45 o'clock am.
Recorded November 8th 1954 at 8:05 o'clock am
A.W. Ellis, County Clerk Coryell County, Texas.
By: Annie Robinson, Deputy.