9

Plat
Arvin McDonald, Sur. et al
To #225
Kielman Subd. #2 Cop. Cove

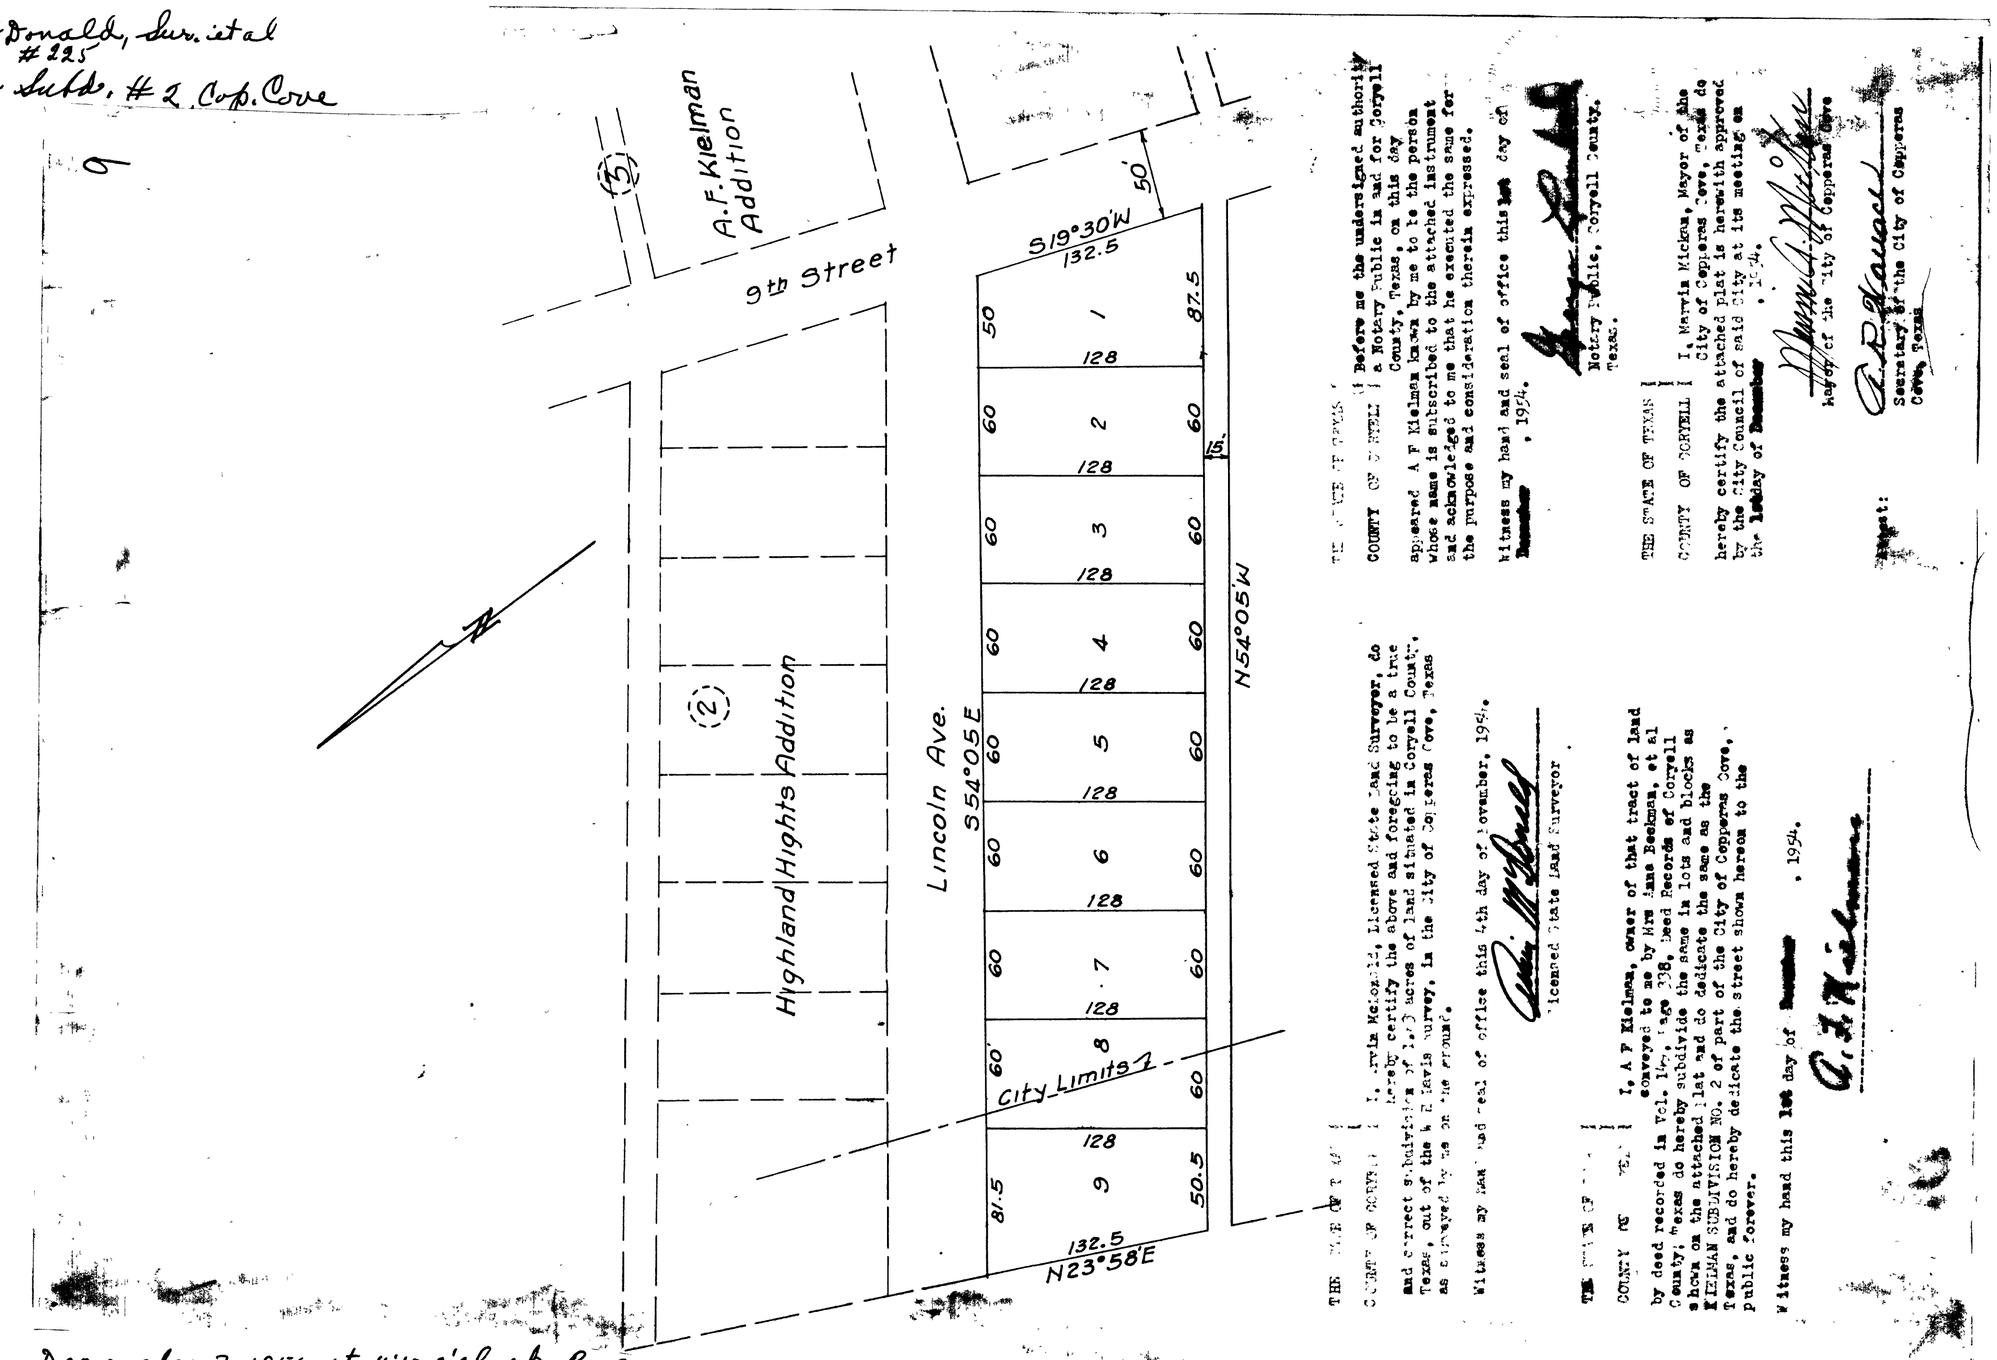

THE STATE OF TEXAS
COUNTY OF CORYELL

I, Arvin McDonald, Licensed State Land Surveyor, do hereby certify the above and foregoing to be a true and correct subdivision of 1.3 acres of land situated in Coryell County, Texas, out of the W. E. Davis survey, in the City of Copperas Cove, Texas as surveyed by me on the ground.

Witness my hand and seal of office this 4th day of November, 1954.

Arvin McDonald
Licensed State Land Surveyor

THE STATE OF TEXAS
COUNTY OF CORYELL

I, A F Kielman, owner of that tract of land conveyed to me by Mrs Anna Beekman, et al by deed recorded in Vol. 14[illegible], Page 338, Deed Records of Coryell County, Texas do hereby subdivide the same in lots and blocks as shown on the attached plat and do dedicate the same as the KIELMAN SUBDIVISION NO. 2 of part of the City of Copperas Cove, Texas, and do hereby dedicate the street shown hereon to the public forever.

Witness my hand this 1st day of [illegible], 1954.

A. F. Kielman

THE STATE OF TEXAS
COUNTY OF CORYELL

Before me the undersigned authority a Notary Public in and for Coryell County, Texas, on this day appeared A F Kielman known by me to be the person whose name is subscribed to the attached instrument and acknowledged to me that he executed the same for the purpose and consideration therein expressed.

Witness my hand and seal of office this 1st day of December, 1954.

Notary Public, Coryell County, Texas.

THE STATE OF TEXAS
COUNTY OF CORYELL

I, Marvin Mickan, Mayor of the City of Copperas Cove, Texas do hereby certify the attached plat is herewith approved by the City Council of said City at its meeting on the 1st day of December, 1954.

Marvin A. Mickan
Mayor of the City of Copperas Cove

Attest:

A. P. Kovacs
Secretary of the City of Copperas Cove, Texas

Filed for Record December 3, 1954 at 4:10 o'clock P.M.
Recorded December 4th 1954 at 11:00 o'clock a.m.
A.W. Ellis, Clerk County Court, Coryell Co. Texas.
By: Annie Robinson, Deputy.