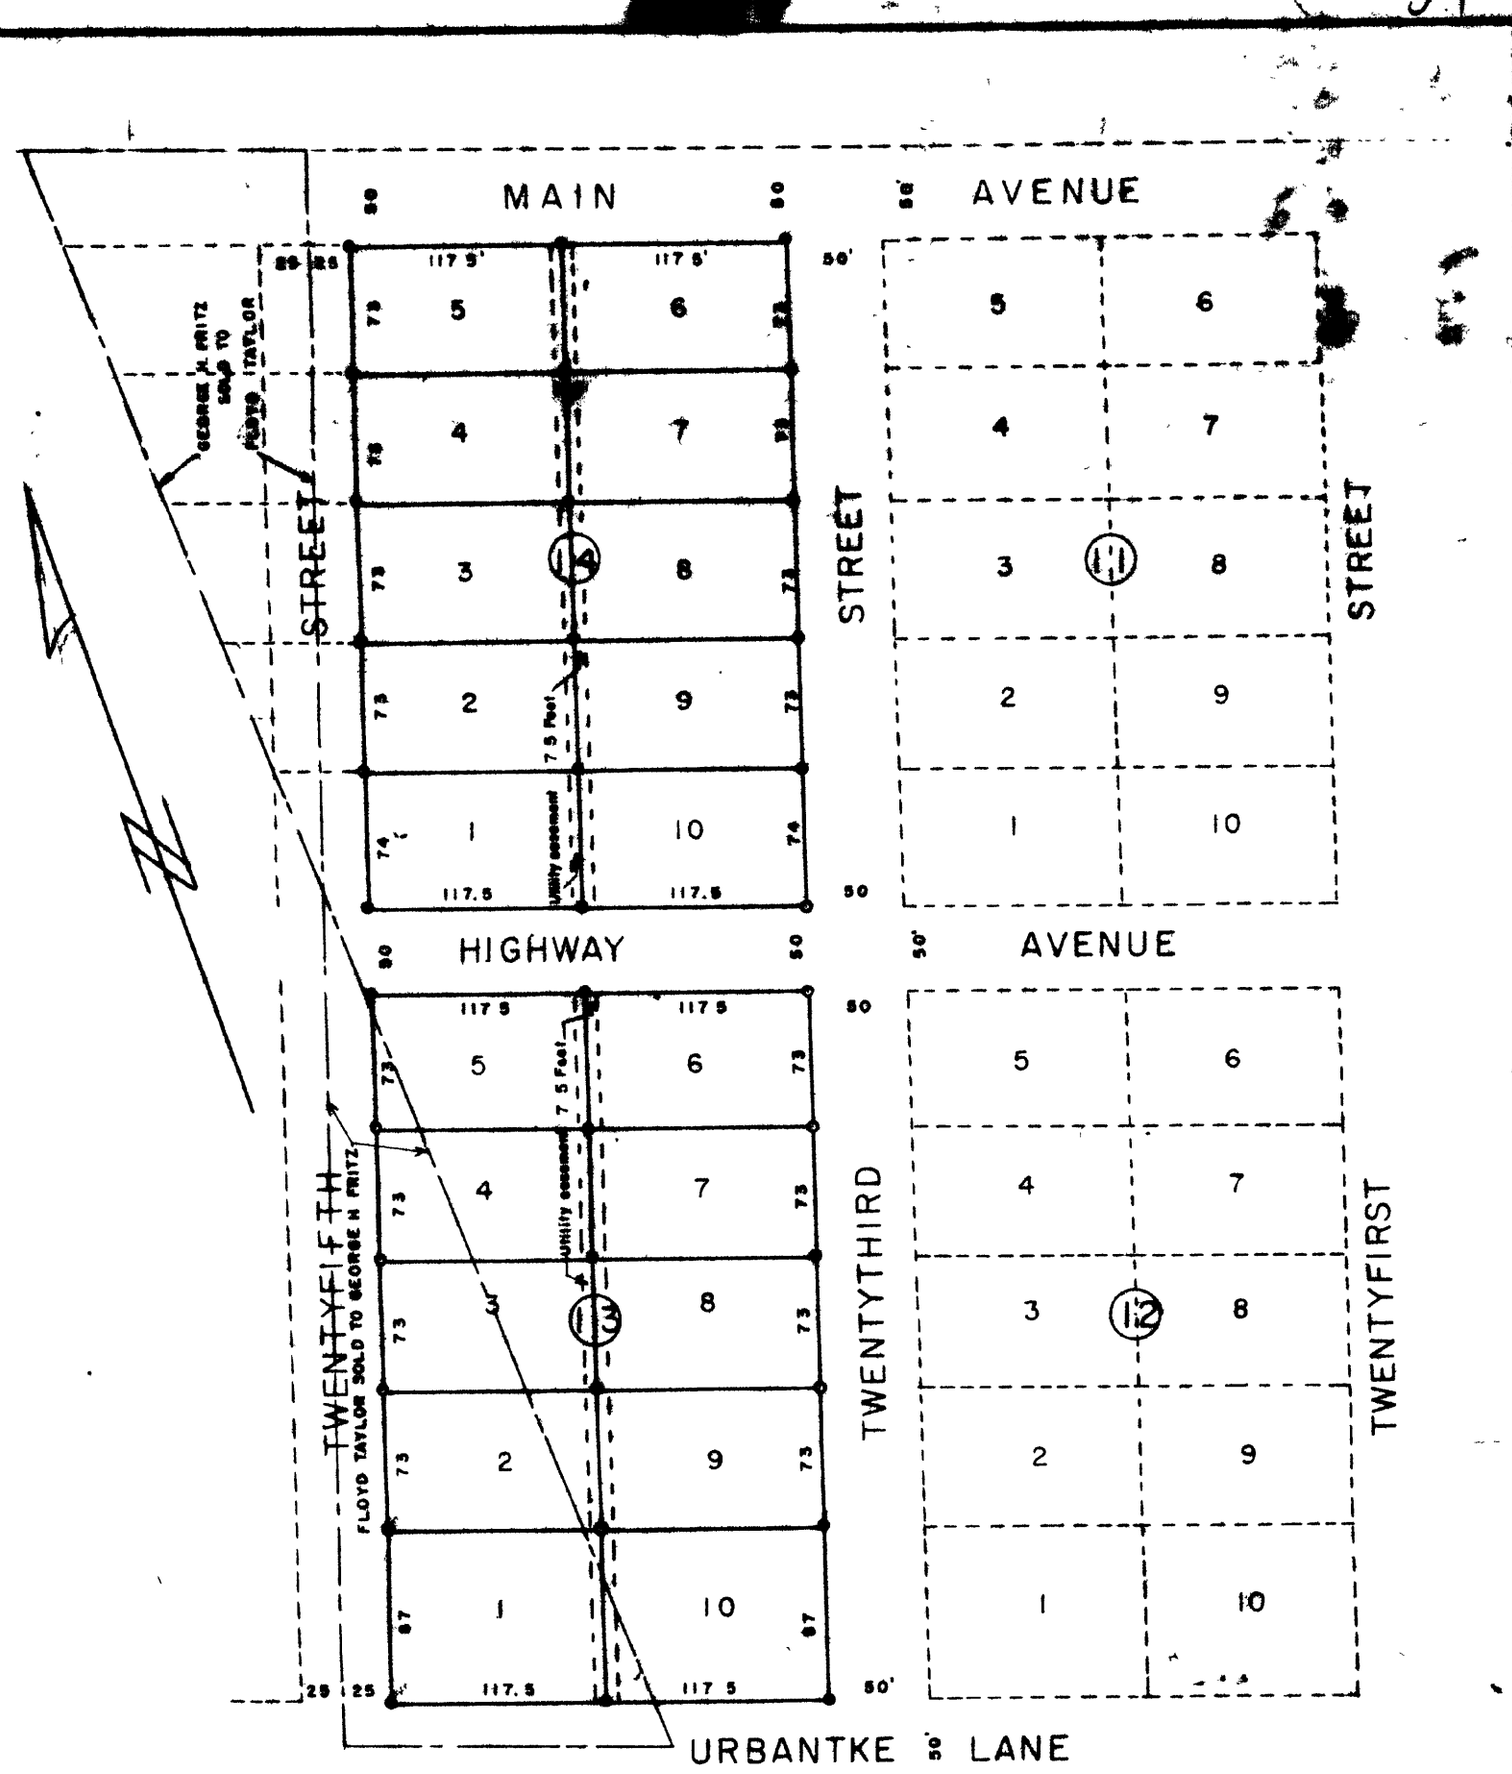

STATE OF TEXAS
COUNTY OF CORYELL
Plat showing the location of the revised BLOCKS No. 13 and 14, in FAIR VIEW ADDITION No. 2 in the City of Copperas Cove, Coryell County, Texas, and also shows the location of the original Blocks No. 13 and 14, and the location of the land exchanged between George H. Fritz and Floyd Taylor.
I hereby adopt the annexed plat for all purposes and dedicate to the public all streets and avenues as shown on said plat.
Witness my hand this 7th day of July 1960.

George H. Fritz

State of Texas
County of Coryell
Before me, the undersigned authority, on this day personally appeared George H. Fritz, known to me to be the person whose name is subscribed to the foregoing instrument and acknoledged to me that he executed the same for the purpose and consideration therein expressed.
Given under my hand and seal of office on this the 7th day of July 1960.

Don M Nugent
Notary Public in and for Coryell County Texas

State of Texas
County of Coryell
The undersigned do hereby certify that the annexed revised plat of Blocks 13 and 14 in Fair View Addition No. 2, in the City of Copperas Cove, Texas, has been duly filed with the City Council of the City of Copperas Cove, examined approved, and ordered accepted by order in the minutes of the City Council of the City of Copperas Cove, in book 2, page 172. We futher certify that said Blocks are located partly outside the City Limits and partly within the corporate limits of the City of Copperas Cove, Texas, and that the City of Copperas Cove, has no planning Commission.
Given under our official hand and seal of office on this 7th day of July 1960.

J. R. Dennold
Mayor of the City of Copperas Cove Texas

ATTEST:
R. R. Harris
City Secretary

Plat prepared by
Dan W. Taylor Jr.
Dan W. Taylor, Jr.

Filed for Record July 8, 1960 at 10:00 o'clock a.m
Recorded July 8, 1960 at 10:30 o'clock a.m.
Antelia, County Clerk,
Coryell County, Texas
By Jo Nichols, Deputy.