45

FOR CORRECTIONS OF LOTS 1 and 8 BLK. 14,
SEE DEED RECORDS VOLUME 232/ PAGE 646

Vol 1 pg 58

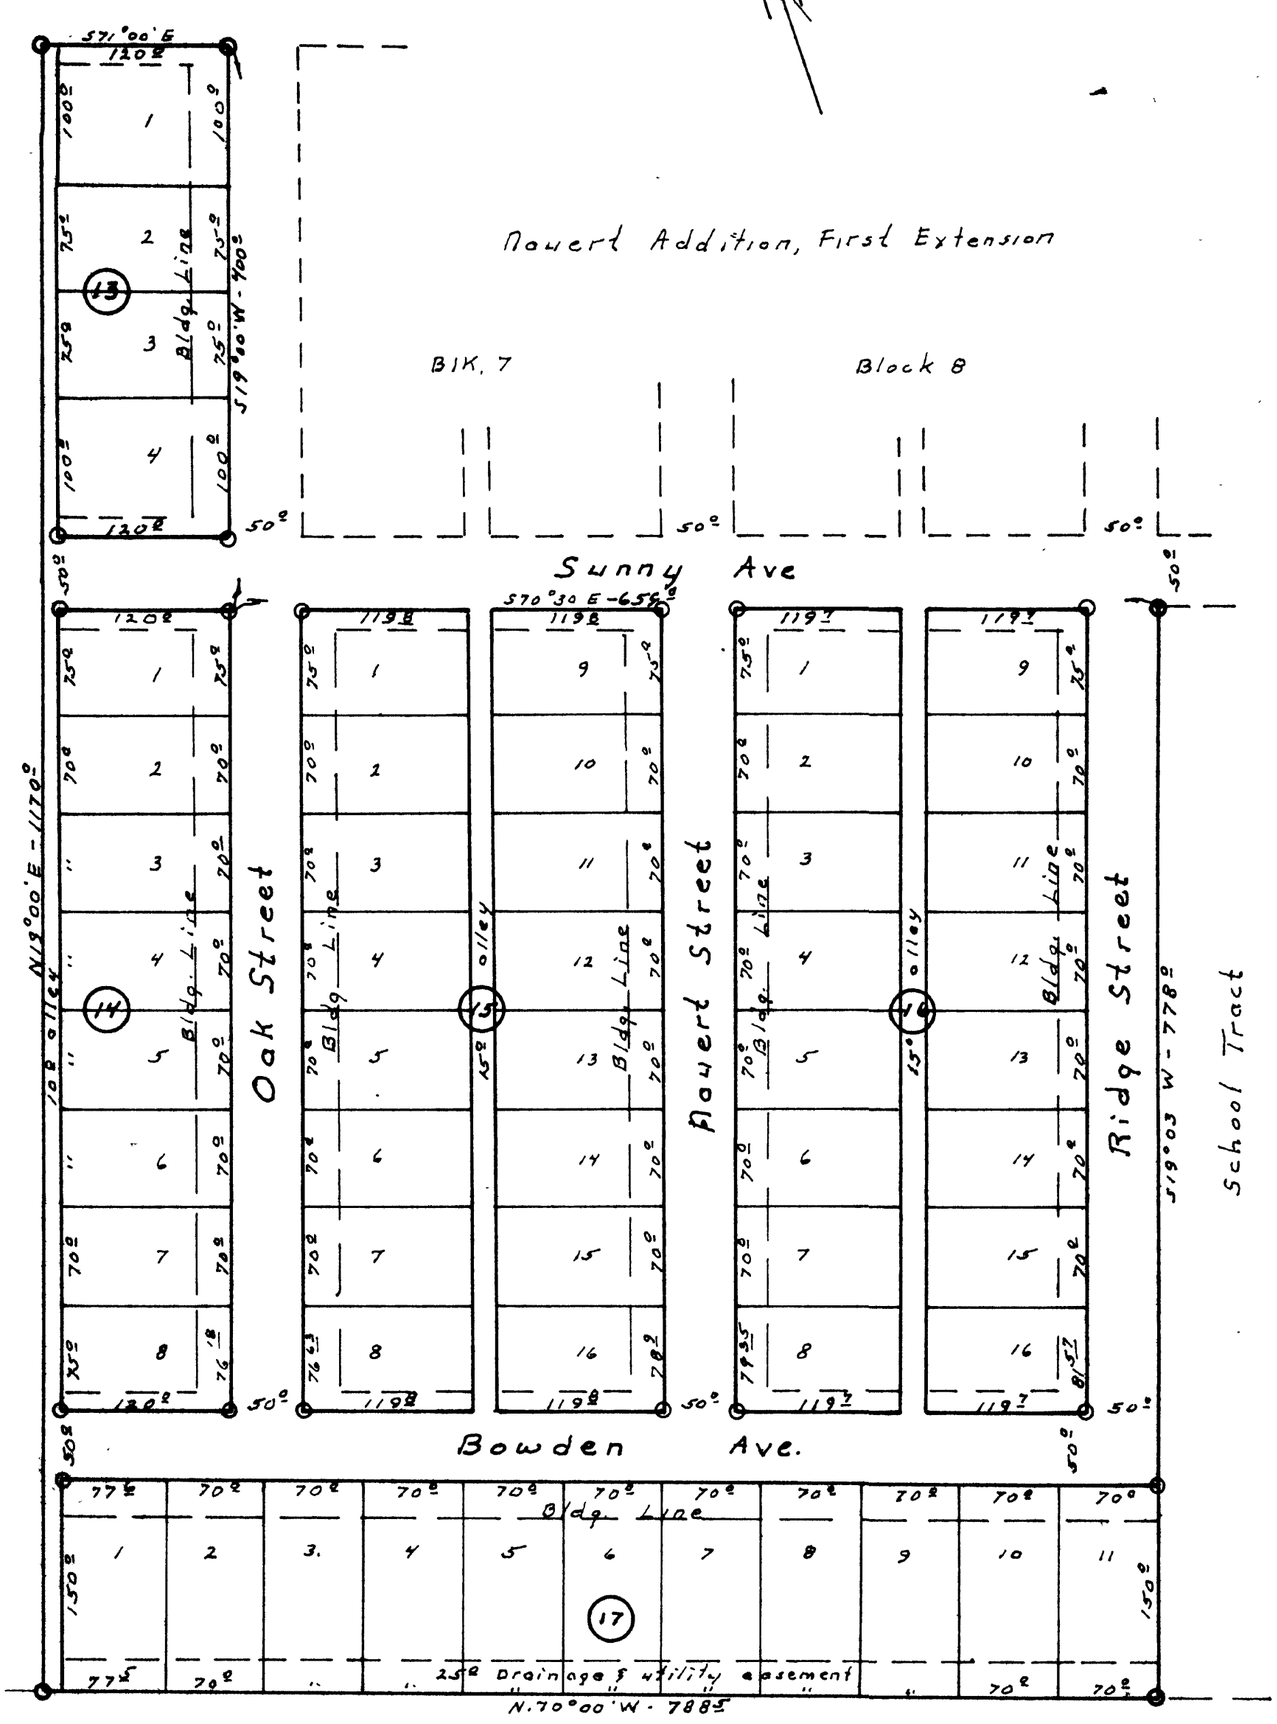


I, Ewald Nauert, being the owner of that certain tract of land described in deed of record in Vol. 138, Page 115, Deed Records of Coryell County, Texas do hereby subdivide a part of the said tract into lots and blocks to be designated as Nauert Addition Second Extension to the City of Copperas Cove, Texas and do hereby dedicate the streets and alleys shown on this plat to the public forever.

Ewald Nauert

STATE OF TEXAS
County of Coryell

Before me, the undersigned authority, a Notary Public, in and for the County of Coryell, on this day personally appeared Ewald Nauert known to me to be the person whose name is subscribed to the foregoing instrument and acknowledged to me that he executed same for the consideration and purpose therein expressed

Witness my hand and seal this day of A.D. 1962

I, Fred Williamson Registered Public Surveyor, do hereby certify that this plat represents a survey on the ground of sixteen acres out of that certain tract described as First Tract in deed to Ewald Nauert of record in Vol. 138 Page 115 Deed Records of Coryell County, Texas and that monuments are placed as shown.

Fred Williamson

STATE OF TEXAS
FRED W. LLIAMSON
5
REGISTERED PUBLIC SURVEYOR

I, J. R. DEWALD Mayor of Copperas Cove, Texas do hereby certify that this plat is herewith approved by the City Council of said City on the 27 st day of Feb A.D. 1962.

J. R. Dewald
Mayor, City of Copperas Cove, Texas

Attest:
Secretary, City of Copperas Cove, Texas

| | | | |
|---|---|---|---|
| Nauert Addition Second Extension Copperas Cove, Texas | | | |
| Ewald Nauert | | | Developer |
| Fred Williamson & Assoc. | | | Surveyors |
| Feb. 16, 1962 | 38.69/56 RS 185/27 | 1"=100' | 2874-0 |