55

5810

WE, MILITARY DEVELOPERS, INC. BEING OWNERS OF THIS 10.9 ACRE TRACT OUT OF THE J. FREEMAN SURVEY & THE W H DAVIS SURVEY IN THE CITY OF COPPERAS COVE, CORYELL COUNTY, TEXAS DO HEREBY SUB-DIVIDE INTO LOTS & BLOCKS as SHOWN HEREON TO BE DESIGNATED AS THE SUNSET ADDITION TO THE AFORESAID CITY OF COPPERAS COVE AND DO HEREBY DEDICATE THE STREETS & EASEMENTS SHOWN FOR PUBLIC USE NOW & FOREVER

MILITARY DEVELOPERS, INC
By

Attest:

I MAYOR OF COPPERAS COVE, CORYELL COUNTY TEXAS DO HEREBY CERTIFY THAT THIS PLAT IS HEREWITH APPROVED BY THE CITY COUNCIL OF SAID CITY ON THE DAY OF AD 1963

MAYOR

ATTEST

SECRETARY

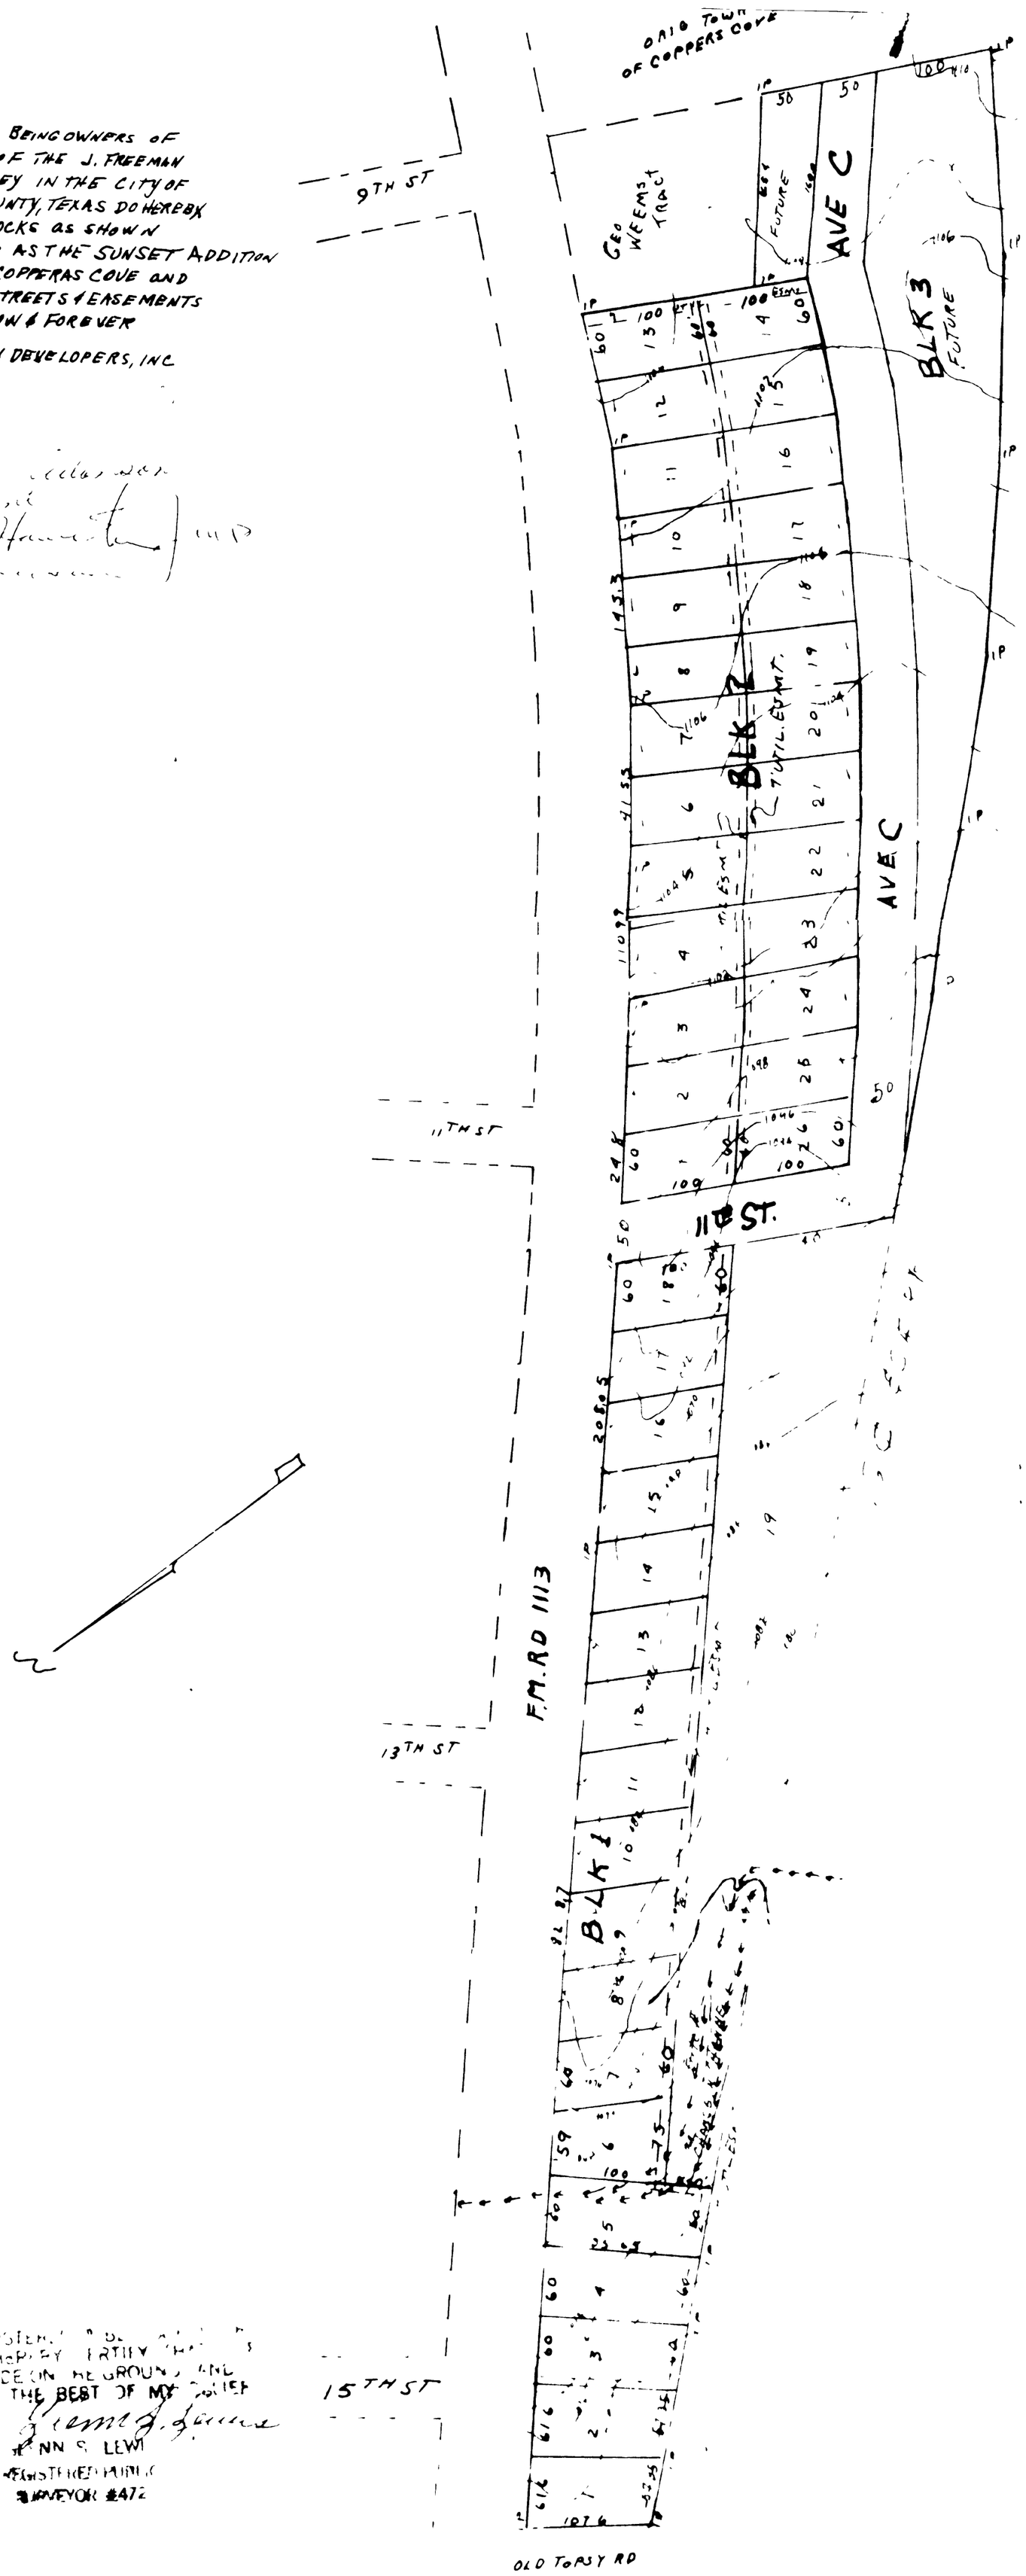

I HEREBY CERTIFY THAT THIS PLAT IS MADE ON THE GROUND AND TO THE BEST OF MY POWER

JOHN S. LEWIS
REGISTERED PUBLIC SURVEYOR #472

SURVEYING CO

BK 3025 & SP 3186