4:30 PM

Volume 1 pg 1886 69

COPPER HILL ESTATES

FIRST ADDITION

ADDITION TO COPPERAS COVE, CORYELL CO.,

TEXAS

THUNDERBIRD PROPERTIES, INC., DEVELOPERS

SCALE: 1" = 100 FEET

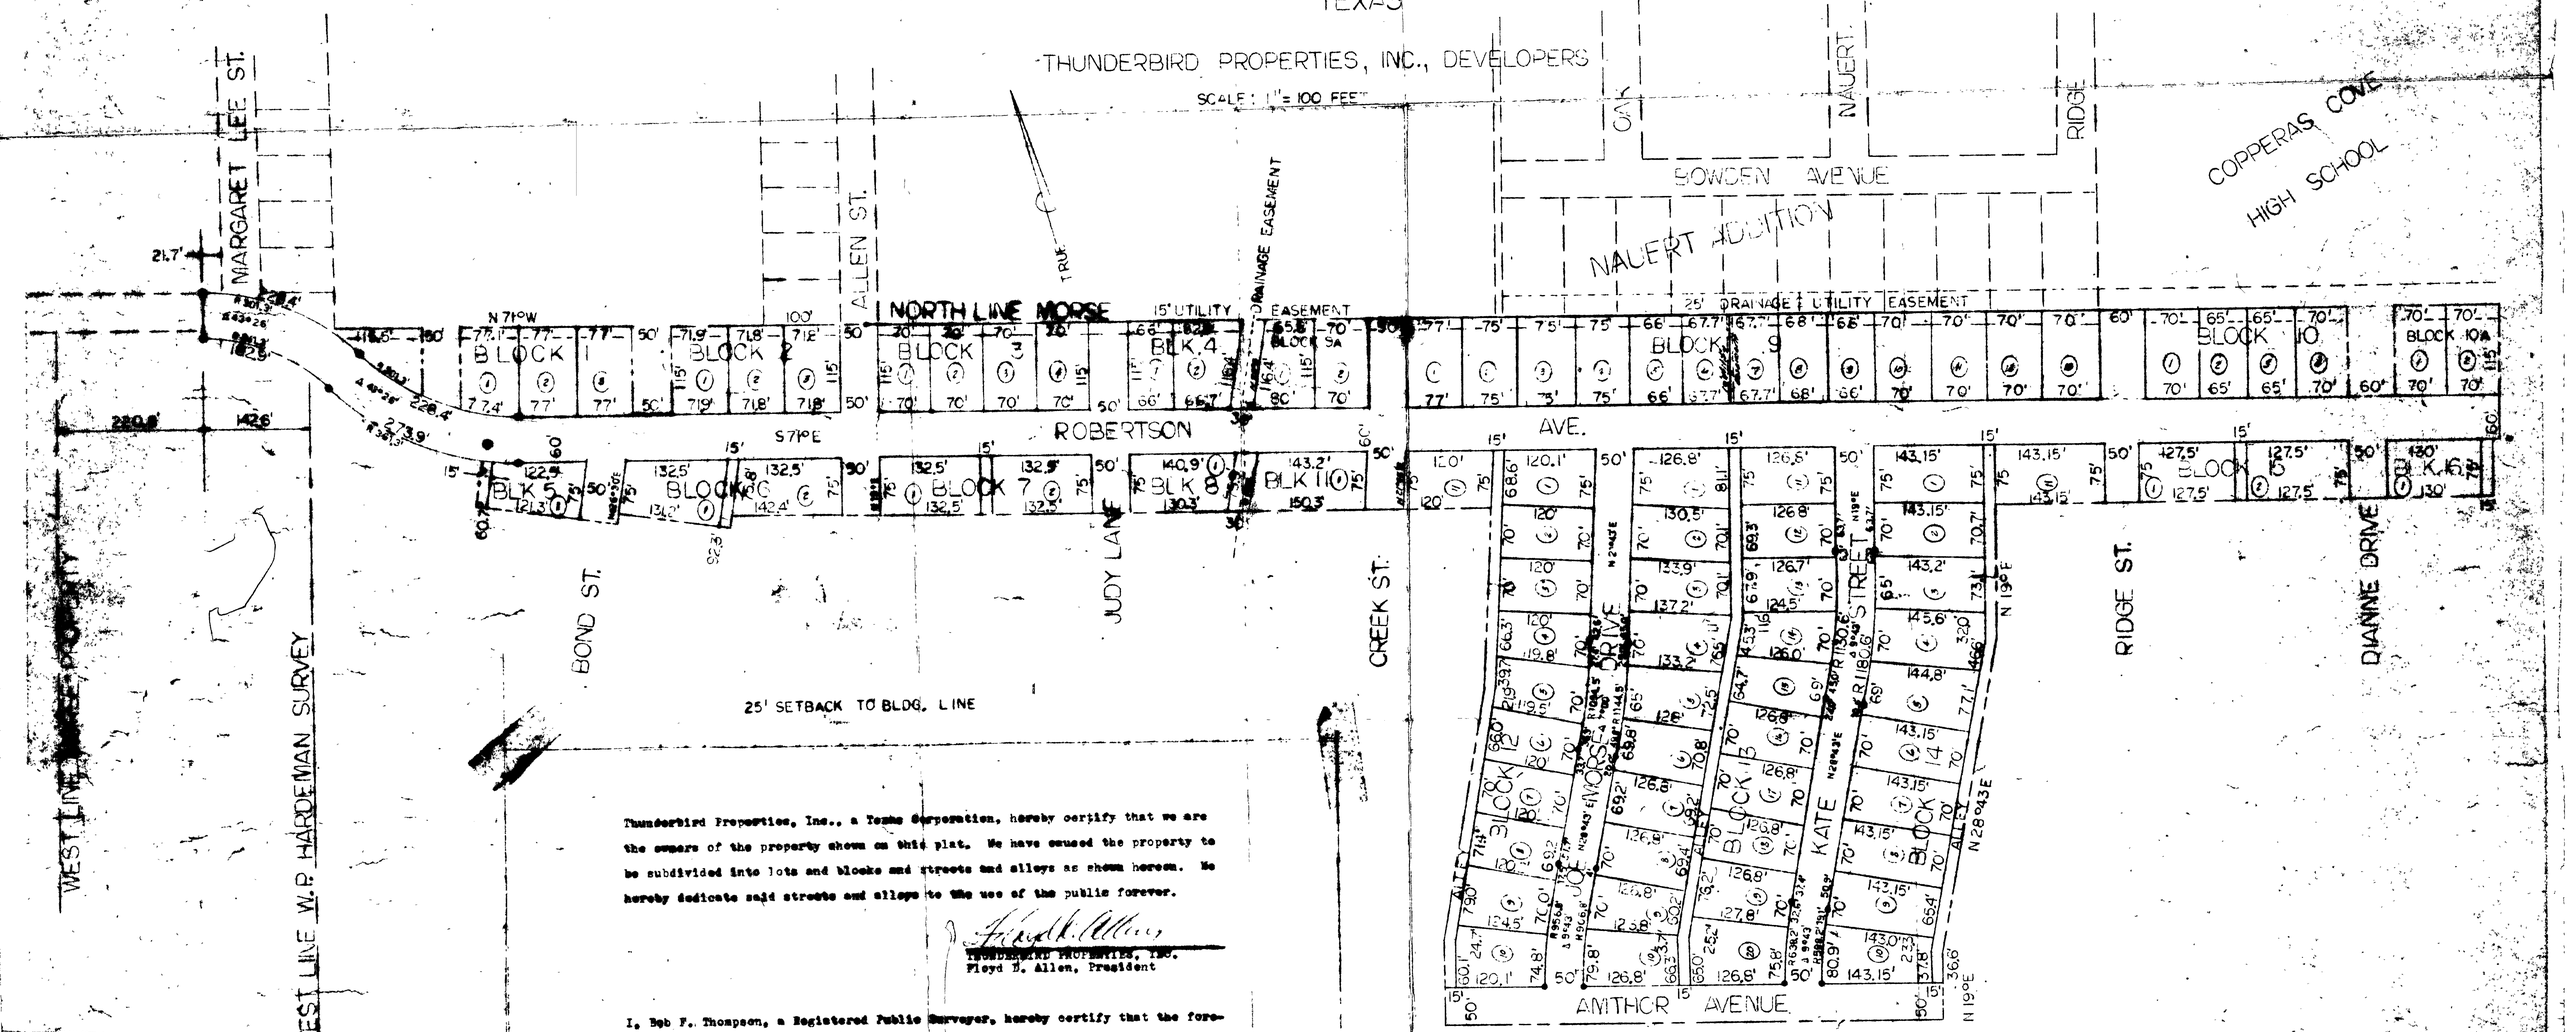

Thunderbird Properties, Inc., a Texas Corporation, hereby certify that we are the owners of the property shown on this plat. We have caused the property to be subdivided into lots and blocks and streets and alleys as shown hereon. We hereby dedicate said streets and alleys to the use of the public forever.

Floyd D. Allen

Thunderbird Properties, Inc.
Floyd D. Allen, President

I, Bob F. Thompson, a Registered Public Surveyor, hereby certify that the foregoing plat represents an actual survey made by me on the ground.

Bob F. Thompson

Bob F. Thompson
Registered Public Surveyor

Before me, Marlin Q. Bond, a notary public in and for Coryell County, Texas, on this day personally appeared Floyd D. Allen and Bob F. Thompson, known by me to be the persons whose names appear above.

Given under my hand and seal of office this 17th day of March, 1964.

Notary Public, Coryell County
State of Texas

My Commission expires June 1, 1965.

APPROVED: CITY OF COPPERAS COVE

CITY OF COPPERAS COVE TEXAS

George Leonard

GEORGE LEONARD, MAYOR DATE

Davie Lee Maples

DAVIE LEE MAPLES DATE
CITY SECRETARY

PLANNING & ZONING COMMISION

BY

DATE