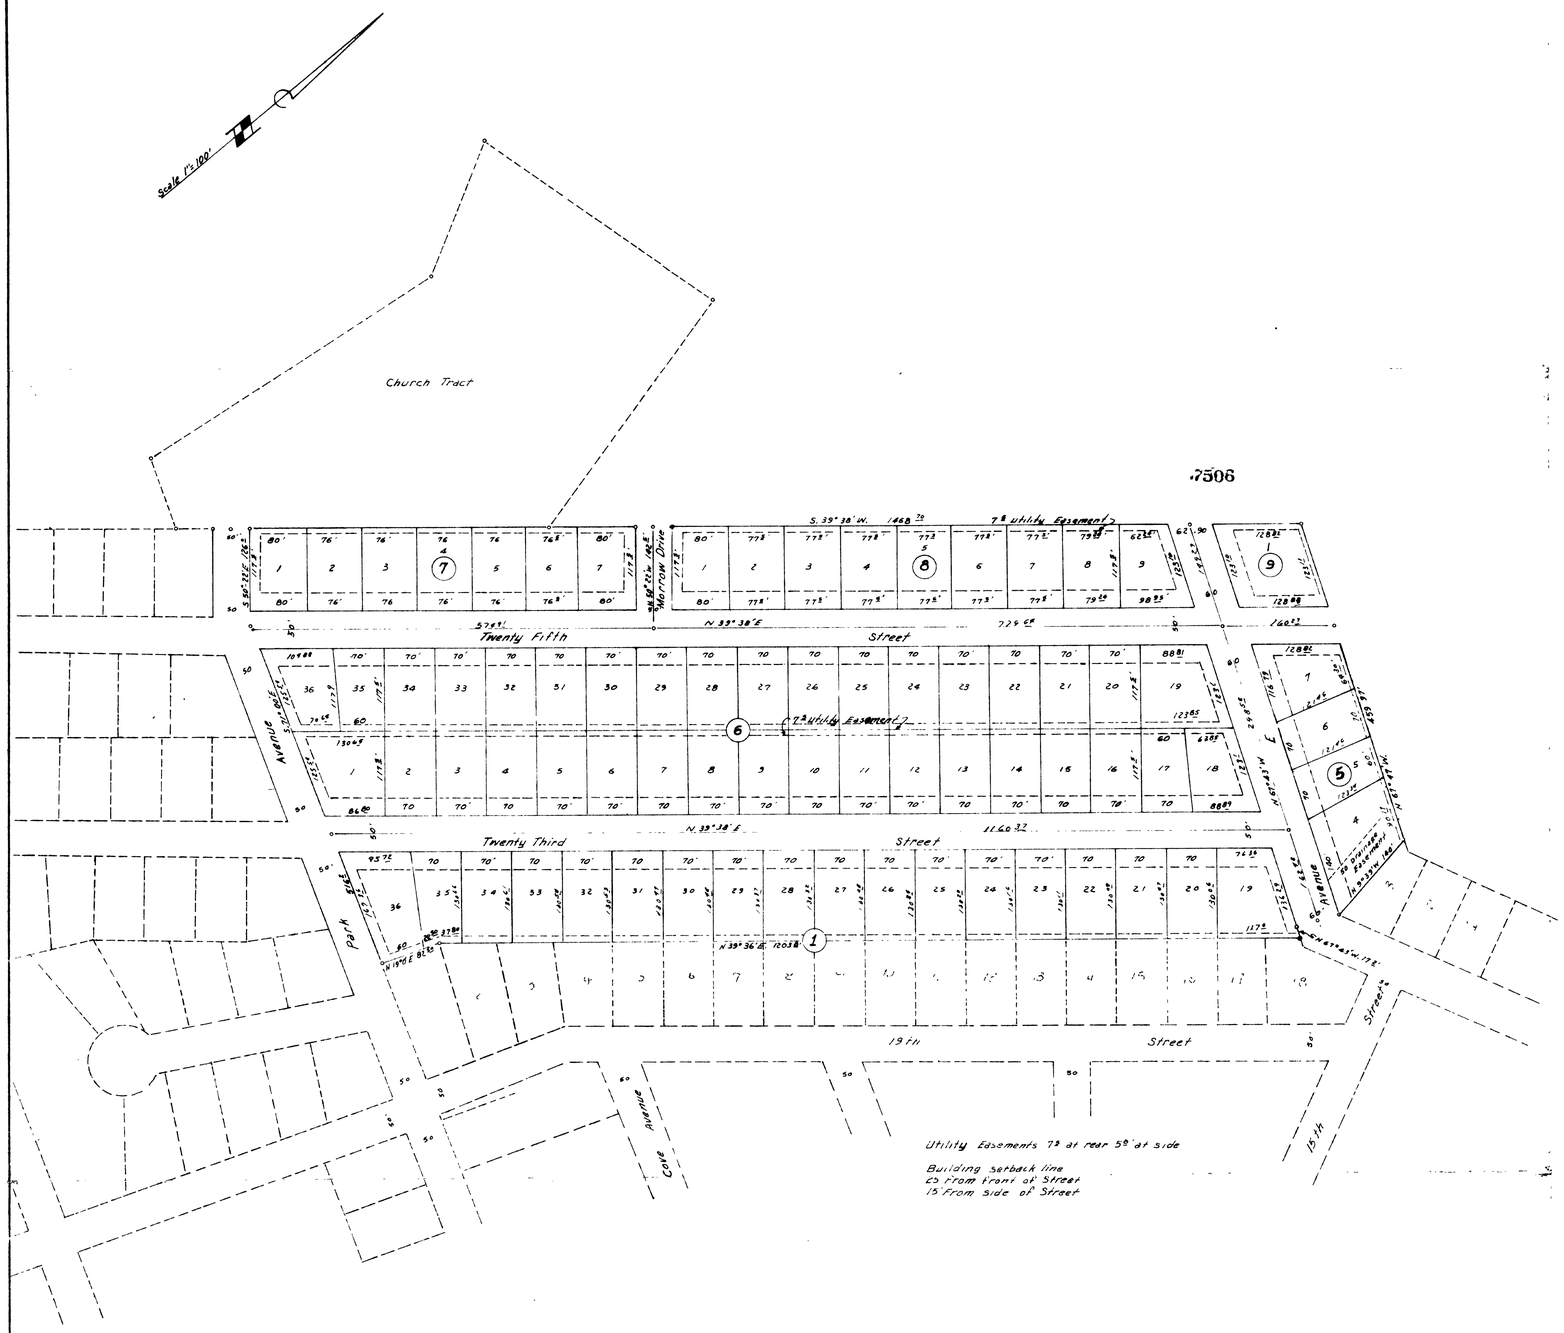

I, George H Fritz, do hereby certify that I am the owner of the property shown on this plat. I have caused the property to be subdivided into lots and blocks and streets and alleys as shown heron.
I hereby dedicate said streets and alleys to the use of the public forever.

George H. Fritz

George H. Fritz

Before me, Lennie Ray a notary public in and for Coryell County, Texas on this day personally appeared George H. Fritz, known by me to be the person whose name appears above.
Given under my hand and seal of office this 2nd day of Nov. 1965

Lennie Ray
NOTARY PUBLIC, Coryell County
State of Texas

FILED FOR RECORD
AT 10:00 O'CLOCK A M.
NOV 8 - 1965
A.W. Ellis
COUNTY CLERK, CORYELL, CO., TEXAS

APPROVED BY THE CITY COUNCIL Nov. 2, 1965

George Lombard
MAYOR

Bonnie Lee Myers
CITY SECRETARY

CITY OF COPPERAS COVE
ATTEST
TEXAS

I, FELIX J. MUELLER, A REGISTERED PUBLIC SURVEYOR IN THE STATE OF TEXAS, DO HEREBY CERTIFY THAT THE ABOVE PLAT IS A SURVEY MADE ON THE GROUND AND IS TRUE AND CORRECT TO THE BEST OF MY BELIEF AND KNOWLEDGE.

FELIX J. MUELLER
STATE PUBLIC SURVEYOR
NO. 747

Felix J. Mueller

G H FRITZ ADDITION
1st EXTENSION

	SCALE	DRAWN BY
		REVISED
DATE	APPROVED	DRAWING NUMBER