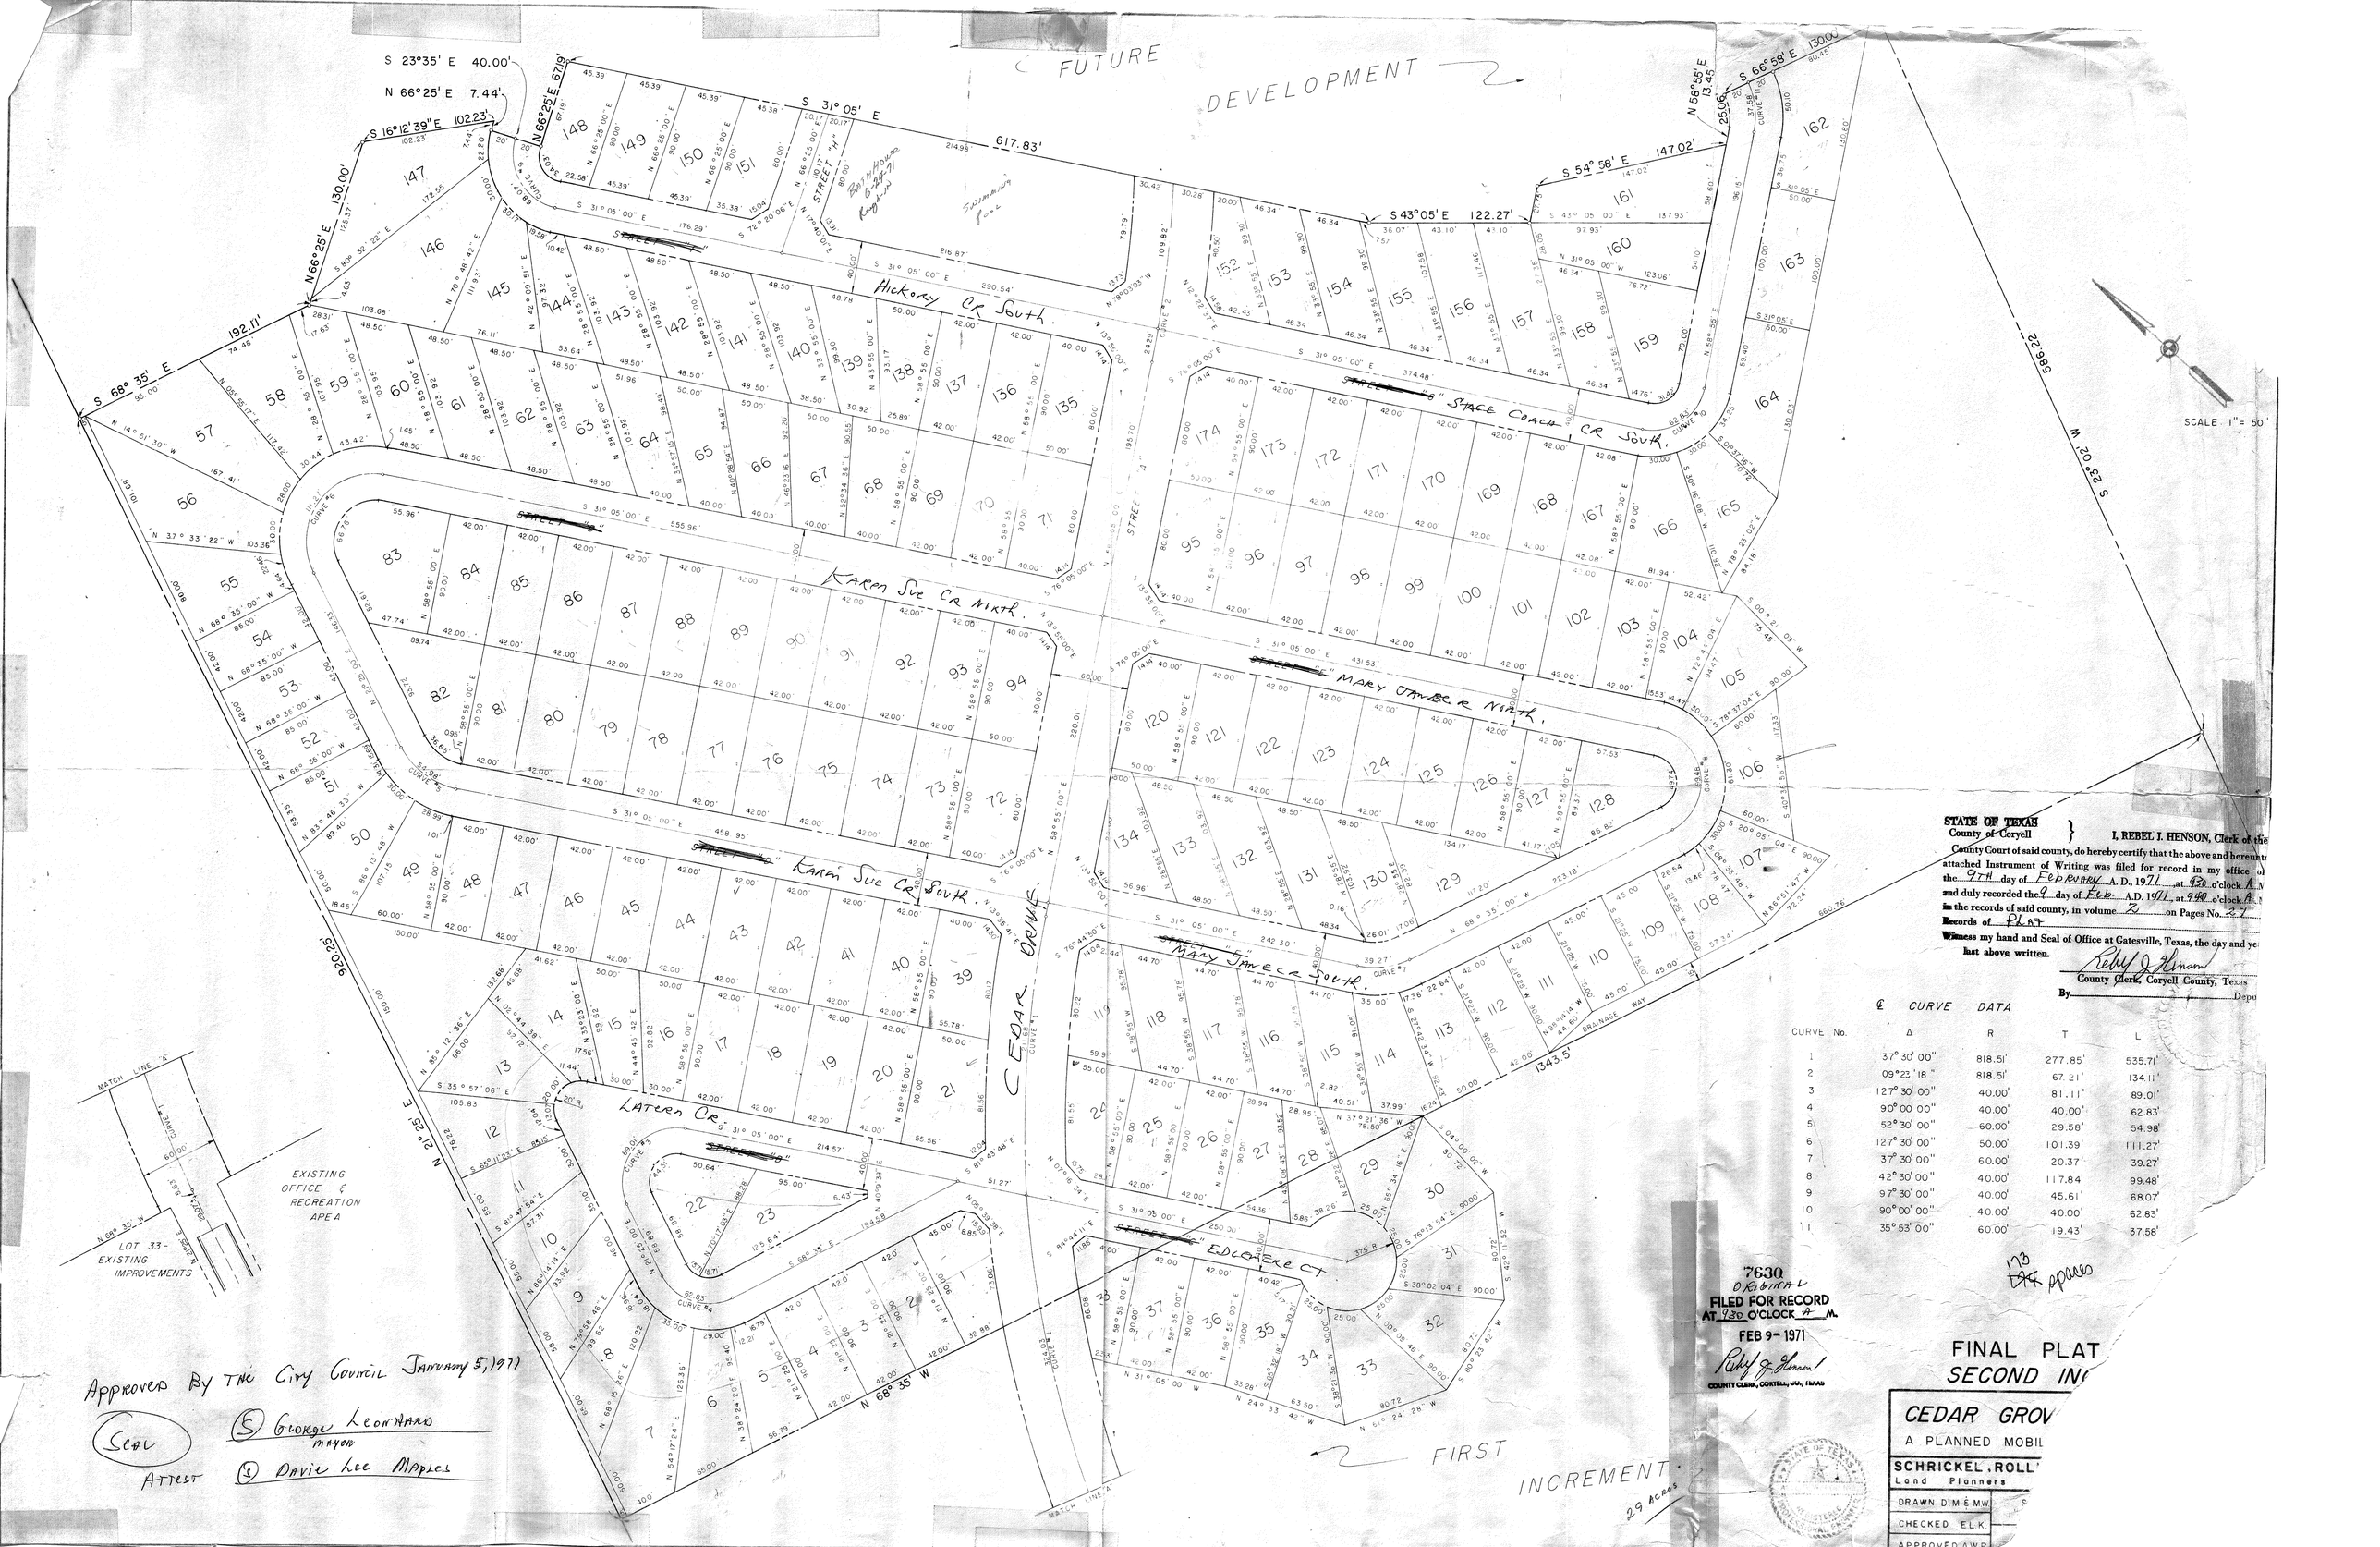

STATE OF TEXAS
County of Coryell } I, REBEL I. HENSON, Clerk of the County Court of said county, do hereby certify that the above and hereunto attached Instrument of Writing was filed for record in my office on the 9TH day of February A. D., 1971 at 930 o'clock A. M. and duly recorded the 9 day of Feb. A.D. 1971 at 940 o'clock A. M. in the records of said county, in volume 2 on Pages No. 27 Records of PLAT

Witness my hand and Seal of Office at Gatesville, Texas, the day and year last above written.

Rebel J. Henson
County Clerk, Coryell County, Texas
By _____ Depu

℄ CURVE DATA

CURVE No.	Δ	R	T	L
1	37° 30' 00"	818.51'	277.85'	535.71'
2	09°23' 18"	818.51'	67.21'	134.11'
3	127° 30' 00"	40.00'	81.11'	89.01'
4	90° 00' 00"	40.00'	40.00'	62.83'
5	52° 30' 00"	60.00'	29.58'	54.98'
6	127° 30' 00"	50.00'	101.39'	111.27'
7	37° 30' 00"	60.00'	20.37'	39.27'
8	142° 30' 00"	40.00'	117.84'	99.48'
9	97° 30' 00"	40.00'	45.61'	68.07'
10	90° 00' 00"	40.00'	40.00'	62.83'
11	35° 53' 00"	60.00'	19.43'	37.58'

7630
ORIGINAL
FILED FOR RECORD
AT 930 O'CLOCK A M.
FEB 9 - 1971
Rebel J. Henson
COUNTY CLERK, CORYELL, CO., TEXAS

173 ~~194~~ spaces

Approved By The City Council January 5, 1971

Seal (S) George Leonhard
Mayor

Attest (S) Davie Lee Maples

FINAL PLAT
SECOND IN

CEDAR GROV
A PLANNED MOBIL

SCHRICKEL, ROLL
Land Planners

DRAWN D.M.& M.W.
CHECKED E.L.K.
APPROVED A.W.R.