110

5501

The Copperas Cove Independent School District does hereby certify that the district is the owner of the property shown on this plat. The district has caused the property to be subdivided into lots and blocks and streets and alleys as shown hereon.

The Copperas Cove Independent School District hereby dedicates said streets and alleys to the use of the public forever.

Attest: _____ Secretary, Board of Trustees

_____ President, Board of Trustees

Before me, J. L. Williams a notary public in and for Coryell County, Texas, on this day personally appeared S C Lee & Sandra Lambert known by me to be the person whose name appears above.

Given under my hand and seal of office this 15 day of May, 1972.

J. L. Williams
NOTARY PUBLIC, CORYELL COUNTY
State of Texas

STATE OF TEXAS)
County of Coryell)

I, Rebel J Henson Clerk of the County Court of the said county, do hereby certify that the above and hereunto attached Instrument of Writing was filed for record in my office on the 14th day of June A.D. 1972, at 1:30 o'clock P M and, duly recorded the 14th day of June A.D. 1972, at 1:45 o'clock P M in the records of said County, in volume 2 on Pages No. 40 Records of Plats.

Witness my hand and Seal of Office at Gatesville, Texas, the day and year last written above.

Rebel J Henson
County Clerk, Coryell County, Texas

By Gibbie Stephens Deputy

APPROVED BY THE CITY COUNCIL June 6 - 1972

Bryant Gaskins
MAYOR

ATTEST:

Doris Ann Magers
CITY SECRETARY

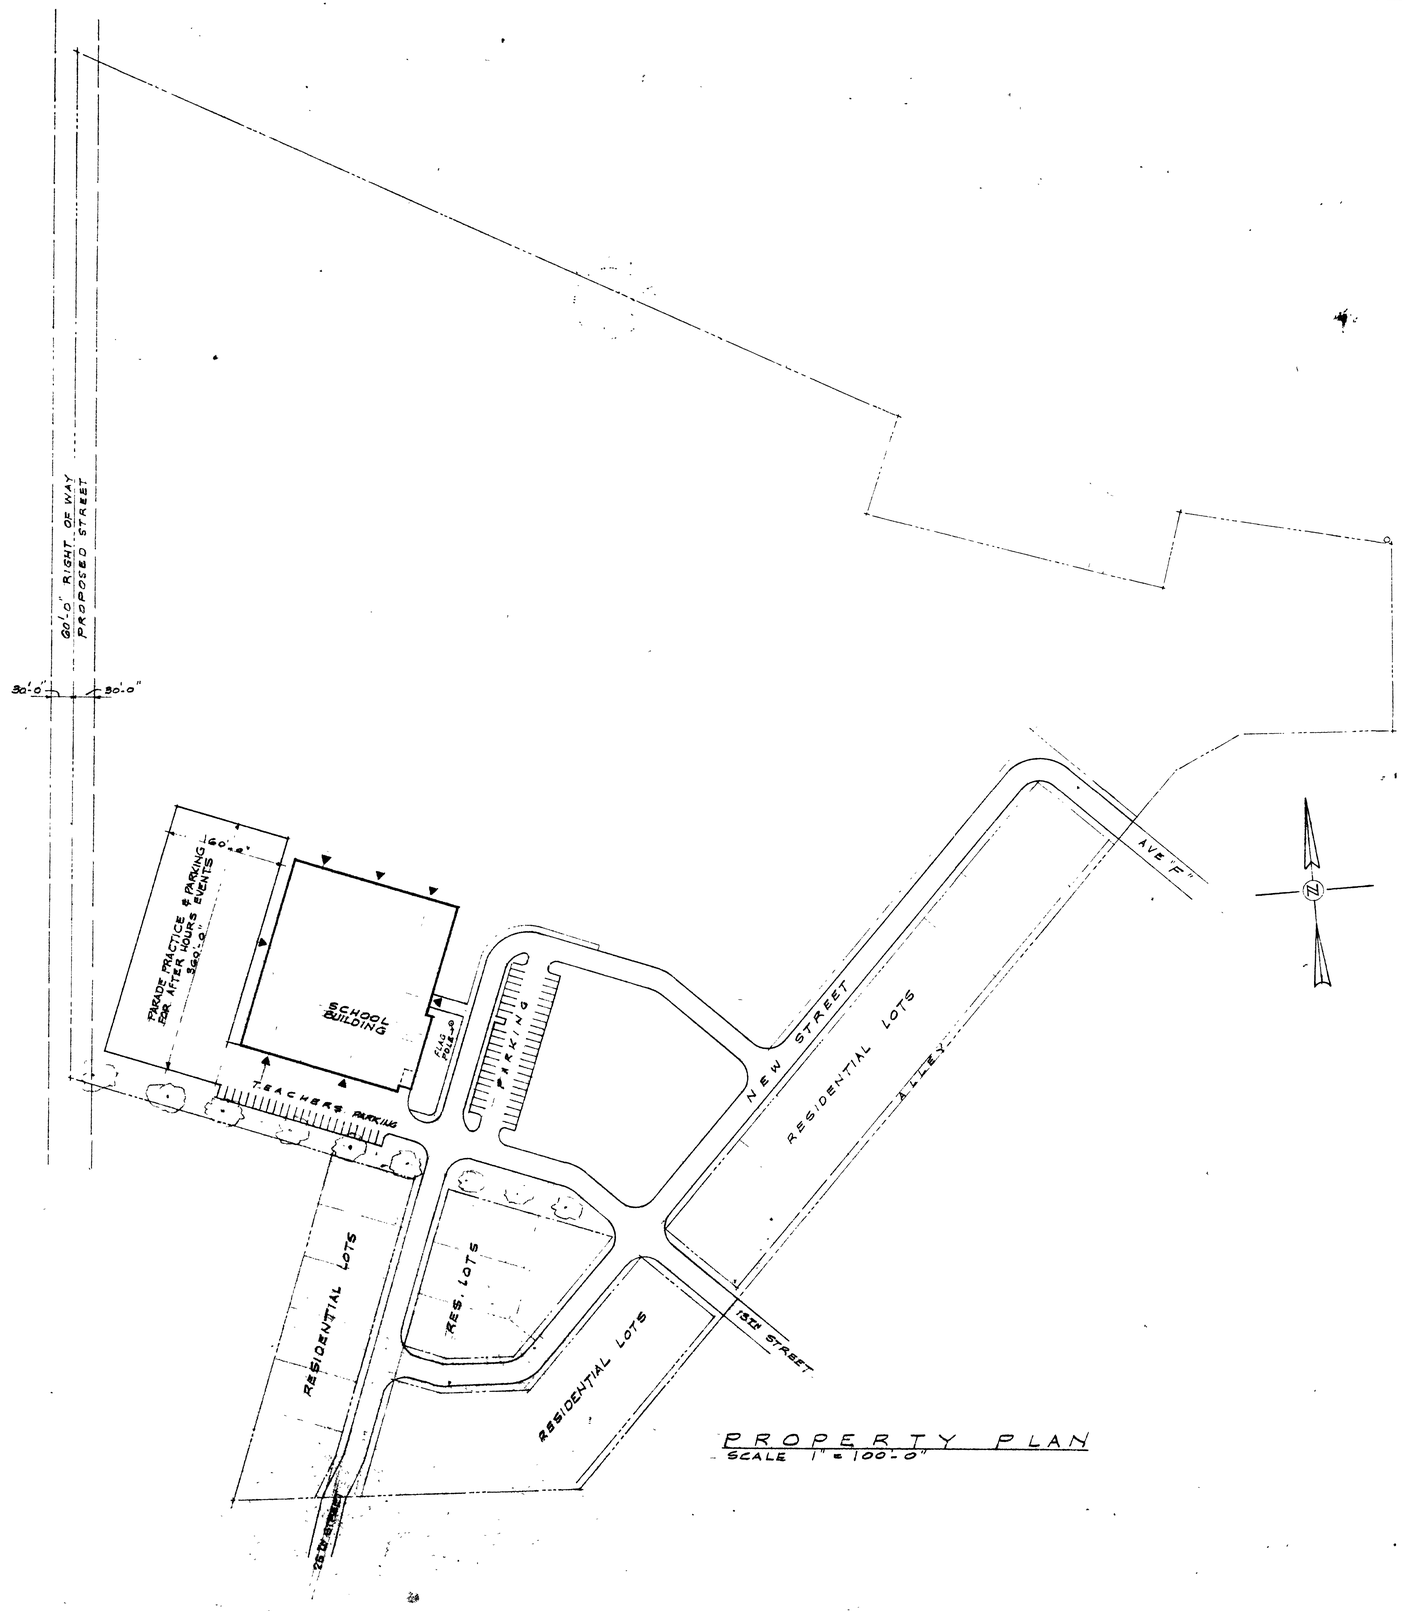

PROPERTY PLAN
SCALE 1" = 100'-0"

FILED FOR RECORD
AT 1:30 O'CLOCK P M.
JUN 14 1972
Rebel J Henson
COUNTY CLERK, CORYELL, CO., TEXAS

Final Plan

DATE 5-1-72	~~PROPOSED~~	JOB NO 7201
REVISED 5-3-72	JUNIOR HIGH SCHOOL FOR COPPERAS COVE INDEPENDENT SCHOOL DISTRICT COPPERAS COVE, TEXAS	REGISTERED ARCHITECT STATE OF TEXAS
DRAWN BY	GEO. E. CHRISTENSEN ARCHITECT 4340 N. CENTRAL EXPRESSWAY DALLAS, TEXAS	SERIAL NO
TRACED BY		SHEET OF
CHECKED BY		