CURVE DATA

NO		INNER	E	OUTER	NO		INNER	E	OUTER
1	Δ	[illegible]	[illegible]	[illegible]	6	Δ	90 00 00	90 00 00	90 00 00
	R	[illegible]	[illegible]	[illegible]		R	25.00	50 0	75 0
	T	[illegible]	[illegible]	[illegible]		T	25.00	50 0	75.0
	L	[illegible]	[illegible]	[illegible]		L	39.27	78 54	117 81
	C	[illegible]	[illegible]	[illegible]		C	35.36	70.71	106 07
2	Δ	[illegible]	[illegible]	[illegible]	7	Δ	7 17 25	7 17 25	7 17 25
	R	[illegible]	[illegible]	[illegible]		R	602.91	627 91	652 91
	T	[illegible]	[illegible]	[illegible]		T	38.41	40.0	41 59
	L	[illegible]	[illegible]	[illegible]		L	76.71	79.89	83.08
	C	[illegible]	[illegible]	[illegible]		C	76.66	79 84	83.02
3	Δ	[illegible]	[illegible]	[illegible]	8	Δ	28 58 00	28 56 00	28 58 00
	R	[illegible]	[illegible]	[illegible]		R	168.57	193.57	218.57
	T	[illegible]	[illegible]	[illegible]		T	43.54	50.0	56 46
	L	[illegible]	[illegible]	[illegible]		L	85.22	97.86	110 50
	C	[illegible]	[illegible]	[illegible]		C	84.32	96 82	109 33
4	Δ	[illegible]	[illegible]	88 25 40	9	Δ	43 53 00	43 53 00	43 53 00
	R	[illegible]	[illegible]	264.15		R	99.12	124 12	149 12
	T	[illegible]	[illegible]	58.18		T	39.95	50 0	60 07
	L	[illegible]	[illegible]	108.83		L	75.92	95 06	114.21
	C	[illegible]	[illegible]	102.07		C	74.07	92.76	111.44
5	Δ	[illegible]	23 11 00	83.11.00					
	R	[illegible]	195 01	220.01					
	T	[illegible]	[illegible]	45.15					
	L	[illegible]	[illegible]	89.02					
	C	[illegible]	[illegible]	88.42					

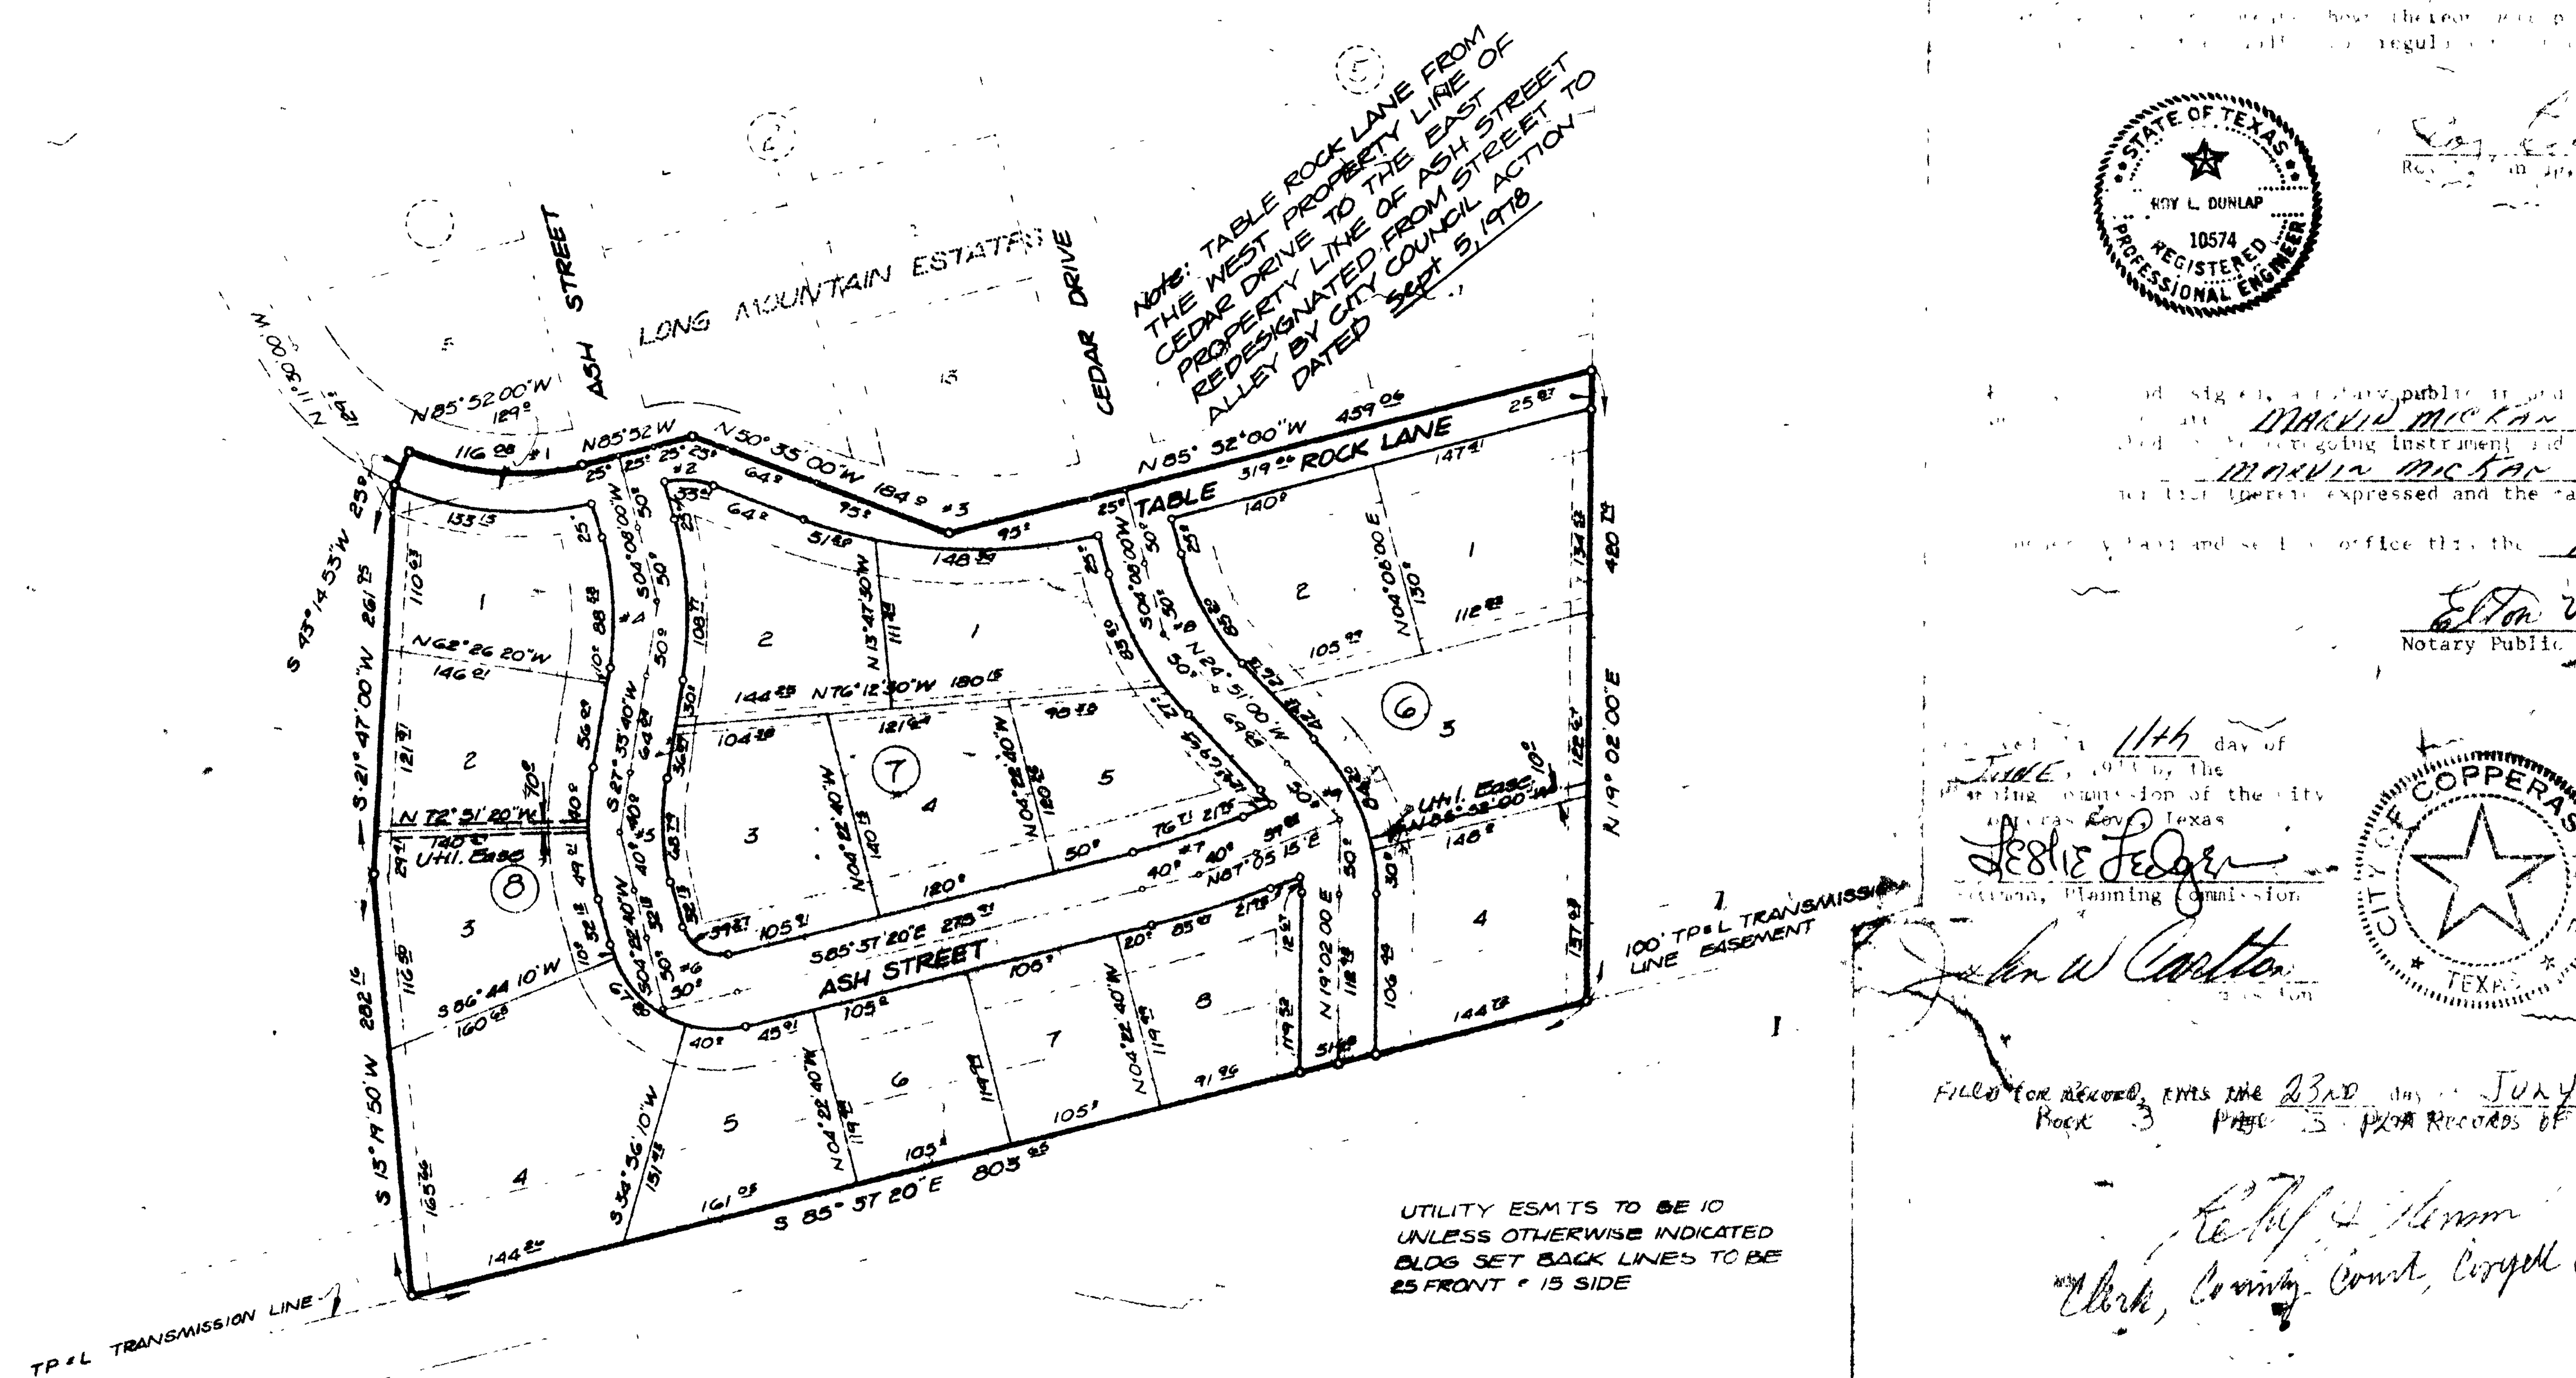

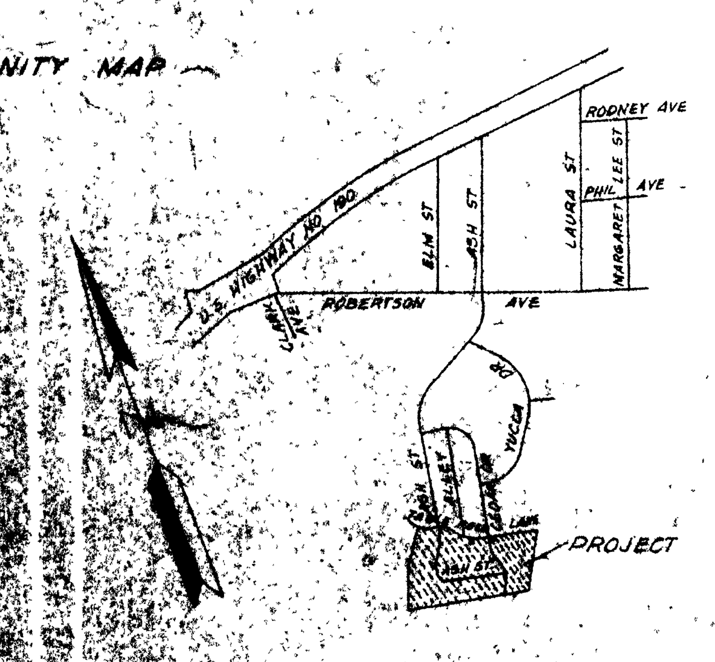

KNOW ALL MEN BY THESE PRESENTS, that [illegible] Marvin Mickan, Developers, whose address is [illegible], Copperas Cove, Texas, being the sole owner of that certain [illegible] acre tract being out of and a part of the S. E. Gilmore Survey. Said [illegible] acre tract [illegible] recorded in Vol. 130, Page 355, Deed Records of Coryell County, Texas, and shown on the plat hereof, attached hereto, and made a part hereof, and approved by the City Council of the City of Copperas Cove, Coryell County, Texas. And Marvin Mickan, Developer, do hereby adopt said plat of Long Mountain Estates, First Extension, as an addition to the City of Copperas Cove, Coryell County, Texas, and for the purpose of selling lots and blocks of land with reference thereto and for all other purposes and do hereby dedicate to the City of Copperas Cove [illegible] streets, avenues, roads, drives and alleys shown on said plat. The same to be used as public [illegible] and for the installation and maintenance of public utilities when and as authorized [illegible] Copperas Cove. The utility easements shown on said plat are dedicated [illegible] of Copperas Cove for the installation and maintenance of any and all public utilities [illegible] may elect to install and maintain or permit to be installed or maintained.

[illegible] execution hereof this 8th day of June, 1973.

Marvin Mickan - Developer

By: [signature]

Attest: [signature]

[illegible] I, Roy L. Dunlap, Registered Professional Engineer, [illegible] prepared this plat from an actual and accurate survey of the land [illegible] shown thereon were properly placed under my personal supervision [illegible] regulations of the City of Copperas Cove, Texas.

STATE OF TEXAS · ROY L. DUNLAP · 10574 · REGISTERED PROFESSIONAL ENGINEER

[signature]
Roy L. Dunlap, Registered Professional Engineer #10574

[illegible] undersigned, a Notary Public in and for said county and state on this the [illegible] Marvin Mickan, known to me to be the person whose [illegible] foregoing instrument and acknowledged to me that the same was the [illegible] Marvin Mickan, and that he executed the same for the purposes [illegible] therein expressed and the capacity therein stated.

[illegible] hand and seal of office this the 8th day of June, 1973.

[signature]
Notary Public in and for Coryell County, Texas.

[illegible] this 11th day of June, 1973 by the Planning Commission of the City of Copperas Cove, Texas

[signature]
Chairman, Planning Commission

[signature]
[illegible]

CITY OF COPPERAS COVE · TEXAS

Approved this 19th day of June, 1973, by the City of Copperas Cove, Texas

[signature]
Mayor

[signature]
Attest: City Secretary

Filed for record, this the 23rd day of July, 1973
Book 3 Page 5 Plat Records of Coryell Co, Tx.

[signature]
Clerk, County Court, Coryell Co, Texas

20069
FILED FOR RECORD [illegible]

LONG [illegible]
1st [illegible]
COPPERAS COVE [illegible]
MARVIN [illegible]

DUNLAP & [illegible]

KNOW ALL MEN BY THESE PRESENTS, that I, Roy L. Dunlap, Registered Professional Engineer, do hereby certify that I prepared this plat from an actual and accurate survey of the land and that the corner monuments shown thereon were properly placed under my personal supervision in accordance with the subdivision regulations of the City of Copperas Cove, Texas.

[signature]
Roy L. Dunlap, P.E. # 10574