58 Vol 18 51

I, Alvin McCarroll, Registered Public Surveyor No 272, do hereby certify the attached sketch to be true and correct as surveyed by me on the ground.

Witness my hand and seal of office this 14th day of February, 1961

Alvin McCarroll
Registered Public Surveyor

We, Robert M Campbell, John R Bowden and J.D Cox, being the owners of those lots or tracts of land conveyed to us by Ewald Nouert, et ux by deed recorded in Vol 217, Page 560, Deed Records of Coryell County, Texas, do subdivide the same in lots as shown on the attached sketch and designate the same as "Revised Subdivision of Blocks 11 and 12, Nouert Addition, First Extention to the City of Copperas Cove, Coryell County, Texas" and do hereby adopt the attached Plat for all purposes.

John R. Bowden
Robert M. Campbell
J D Cox

THE STATE OF TEXAS
COUNTY OF CORYELL

Before me, the undersigned authority, on this day personally appeared Robert M Campbell, John R. Bowden and J D Cox known by me to be the persons whose names are subscribed to the foregoing instrument and acknowled to me that they executed the same for the purpose and consideration therein expressed.

Witness my hand and seal of office this 20 day of Feb. 1961.

J. L. Williams
Notary Public, Coryell County, Texas

I, J R Dewald, Mayor of the City of Copperas Cove, Texas do hereby certify the attached plat is herewith approved by the City Council of said at its meeting on the 17th day of January, 1961.

J R Dewald
Mayor of the City of Copperas Cove, Texas

Attest: A. R. Hawaes
Secretary of the City of Copperas Cove, Texas

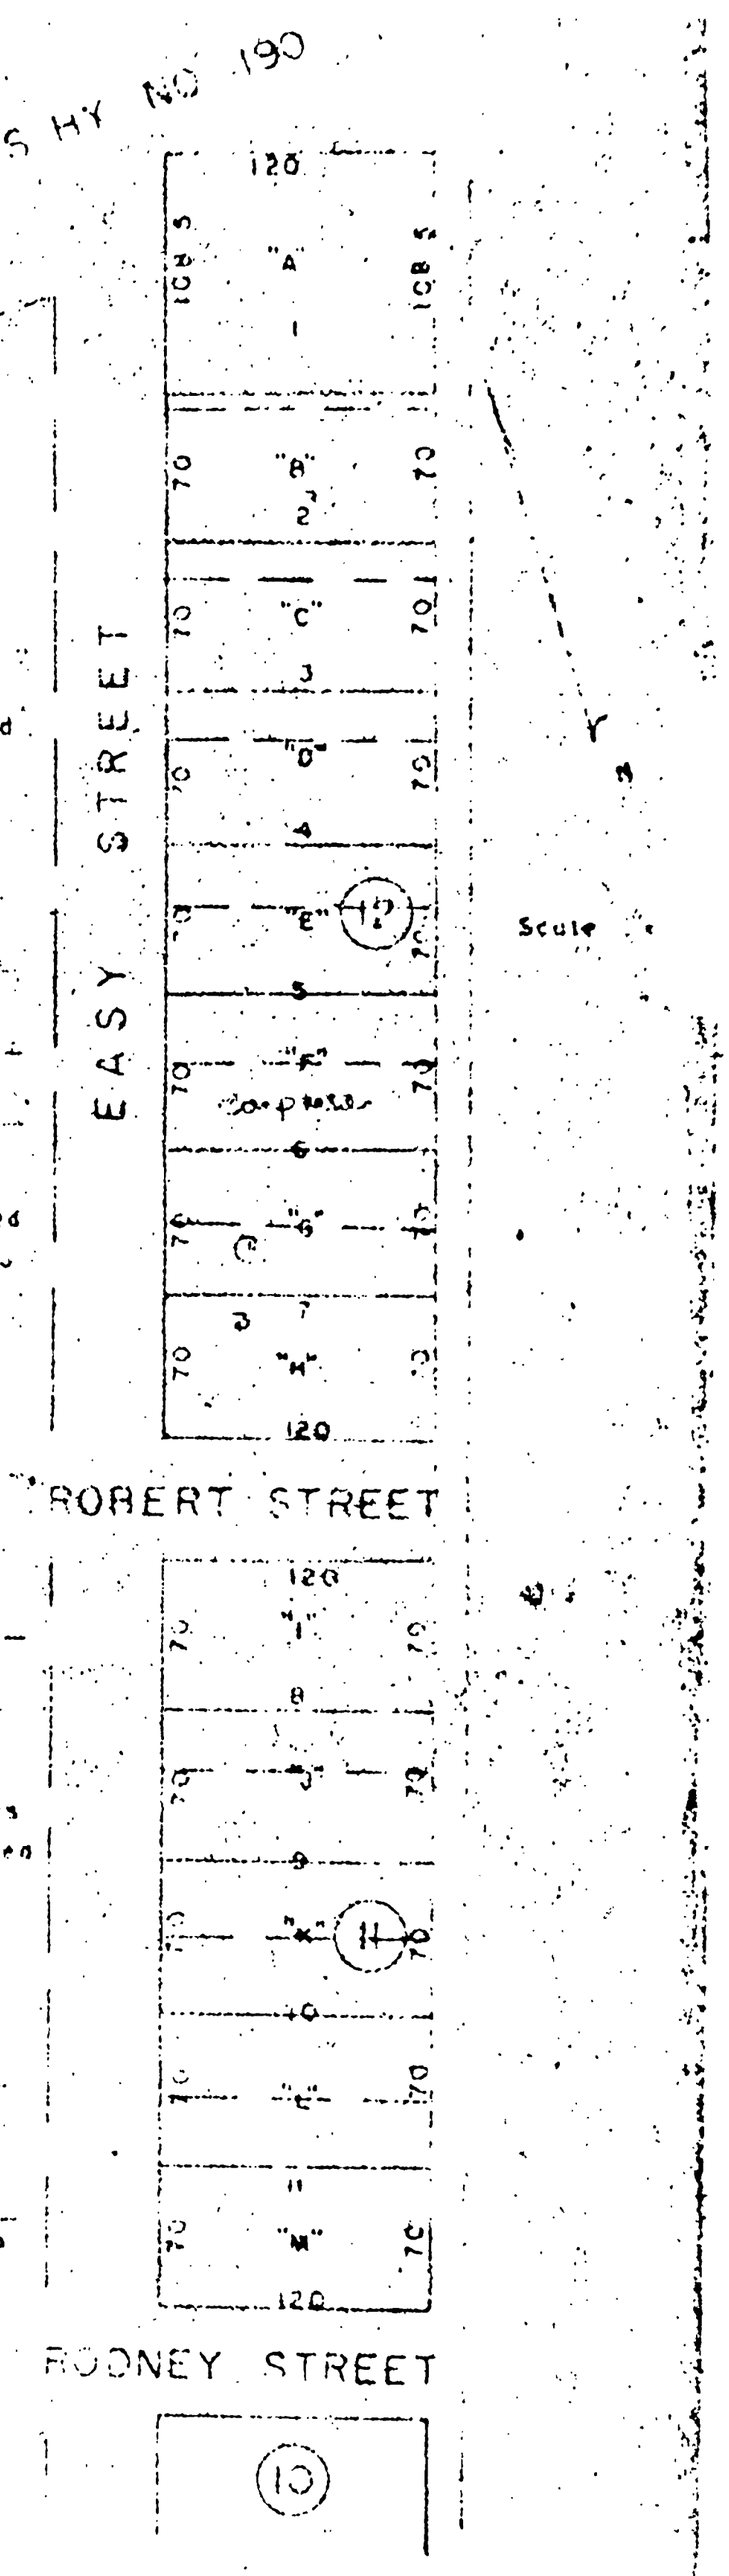

Filed for record February 20, 1964 at 4:40 O'clock P.M.
Recorded February 24, 1964 at 8:10 O'clock A.M.
By Jo Nichols, Deputy
Curtellia, County Clerk,
Coryell County, Texas