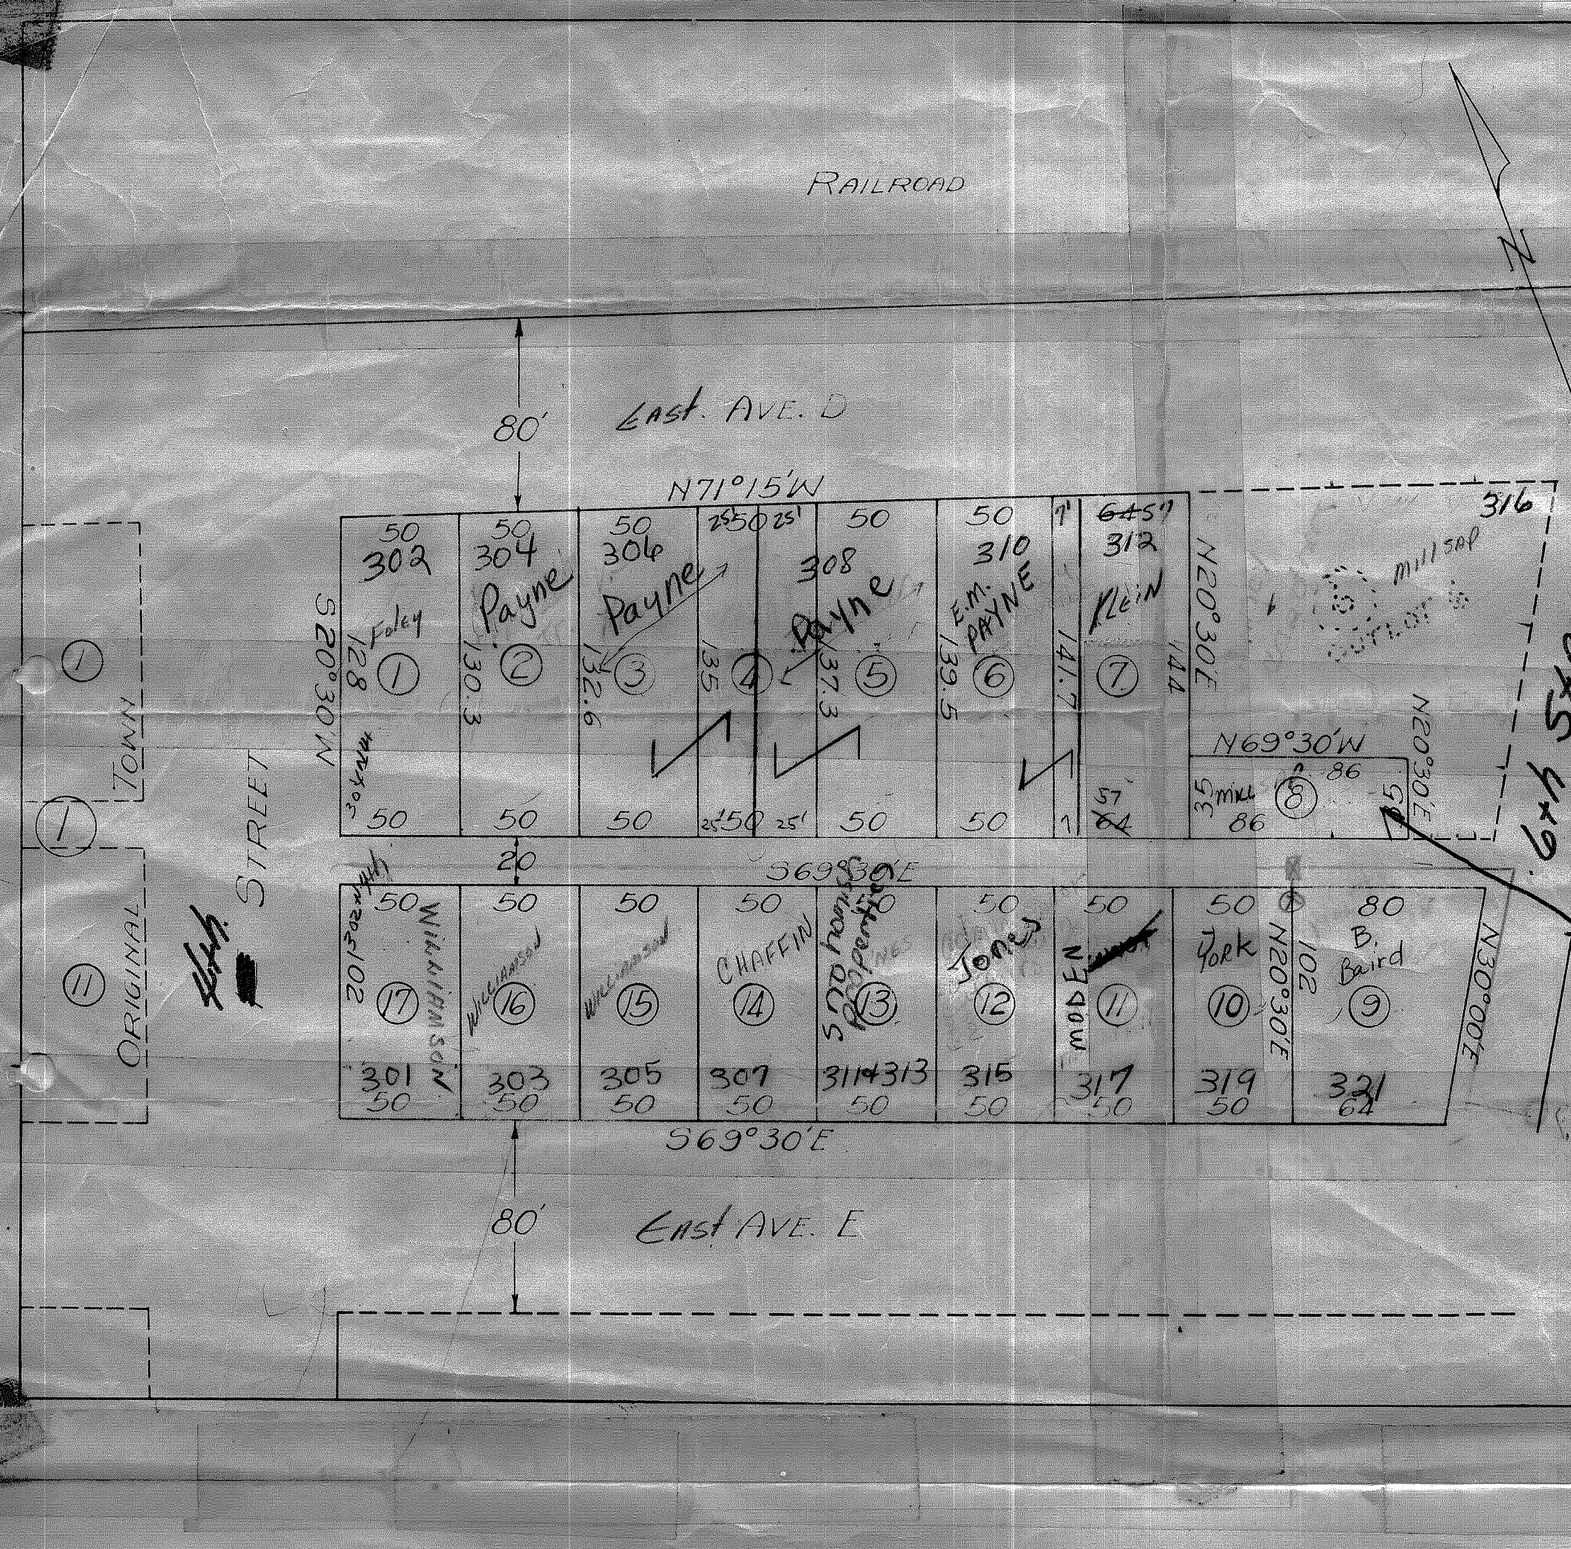

CRABB ADDITION
TO
Copperas Cove, Texas

I, Arvin McDonald, County Surveyor, Coryell County, Texas, do hereby Certify the attached plot to be a true and Correct Subdivision of that part of Lot 7 of the Town of Copperas Cove, Texas Conveyed by Lucy C. Bullock, et al, to Roy Crab by deed recorded in Vol. 173, Page 64, Deed Records of Coryell County, Texas, as Surveyed by me on the ground.

Arvin McDonald
County Surveyor
Coryell County, Texas

Scale: 1 inch = 60 Feet
Surveyed Jan. 11, 1950

— 1 IN. LINE
X 1 IN. T.
⊗ 1 IN X 3/4 & 3/4 T. TO EACH LOT

PL - 0070

Crabb Addn.