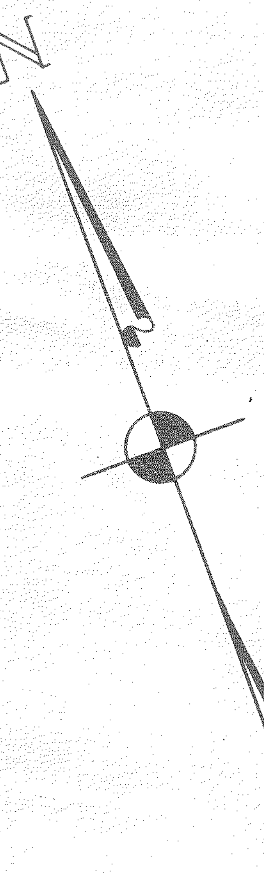

SCALE: I INCH = 60'

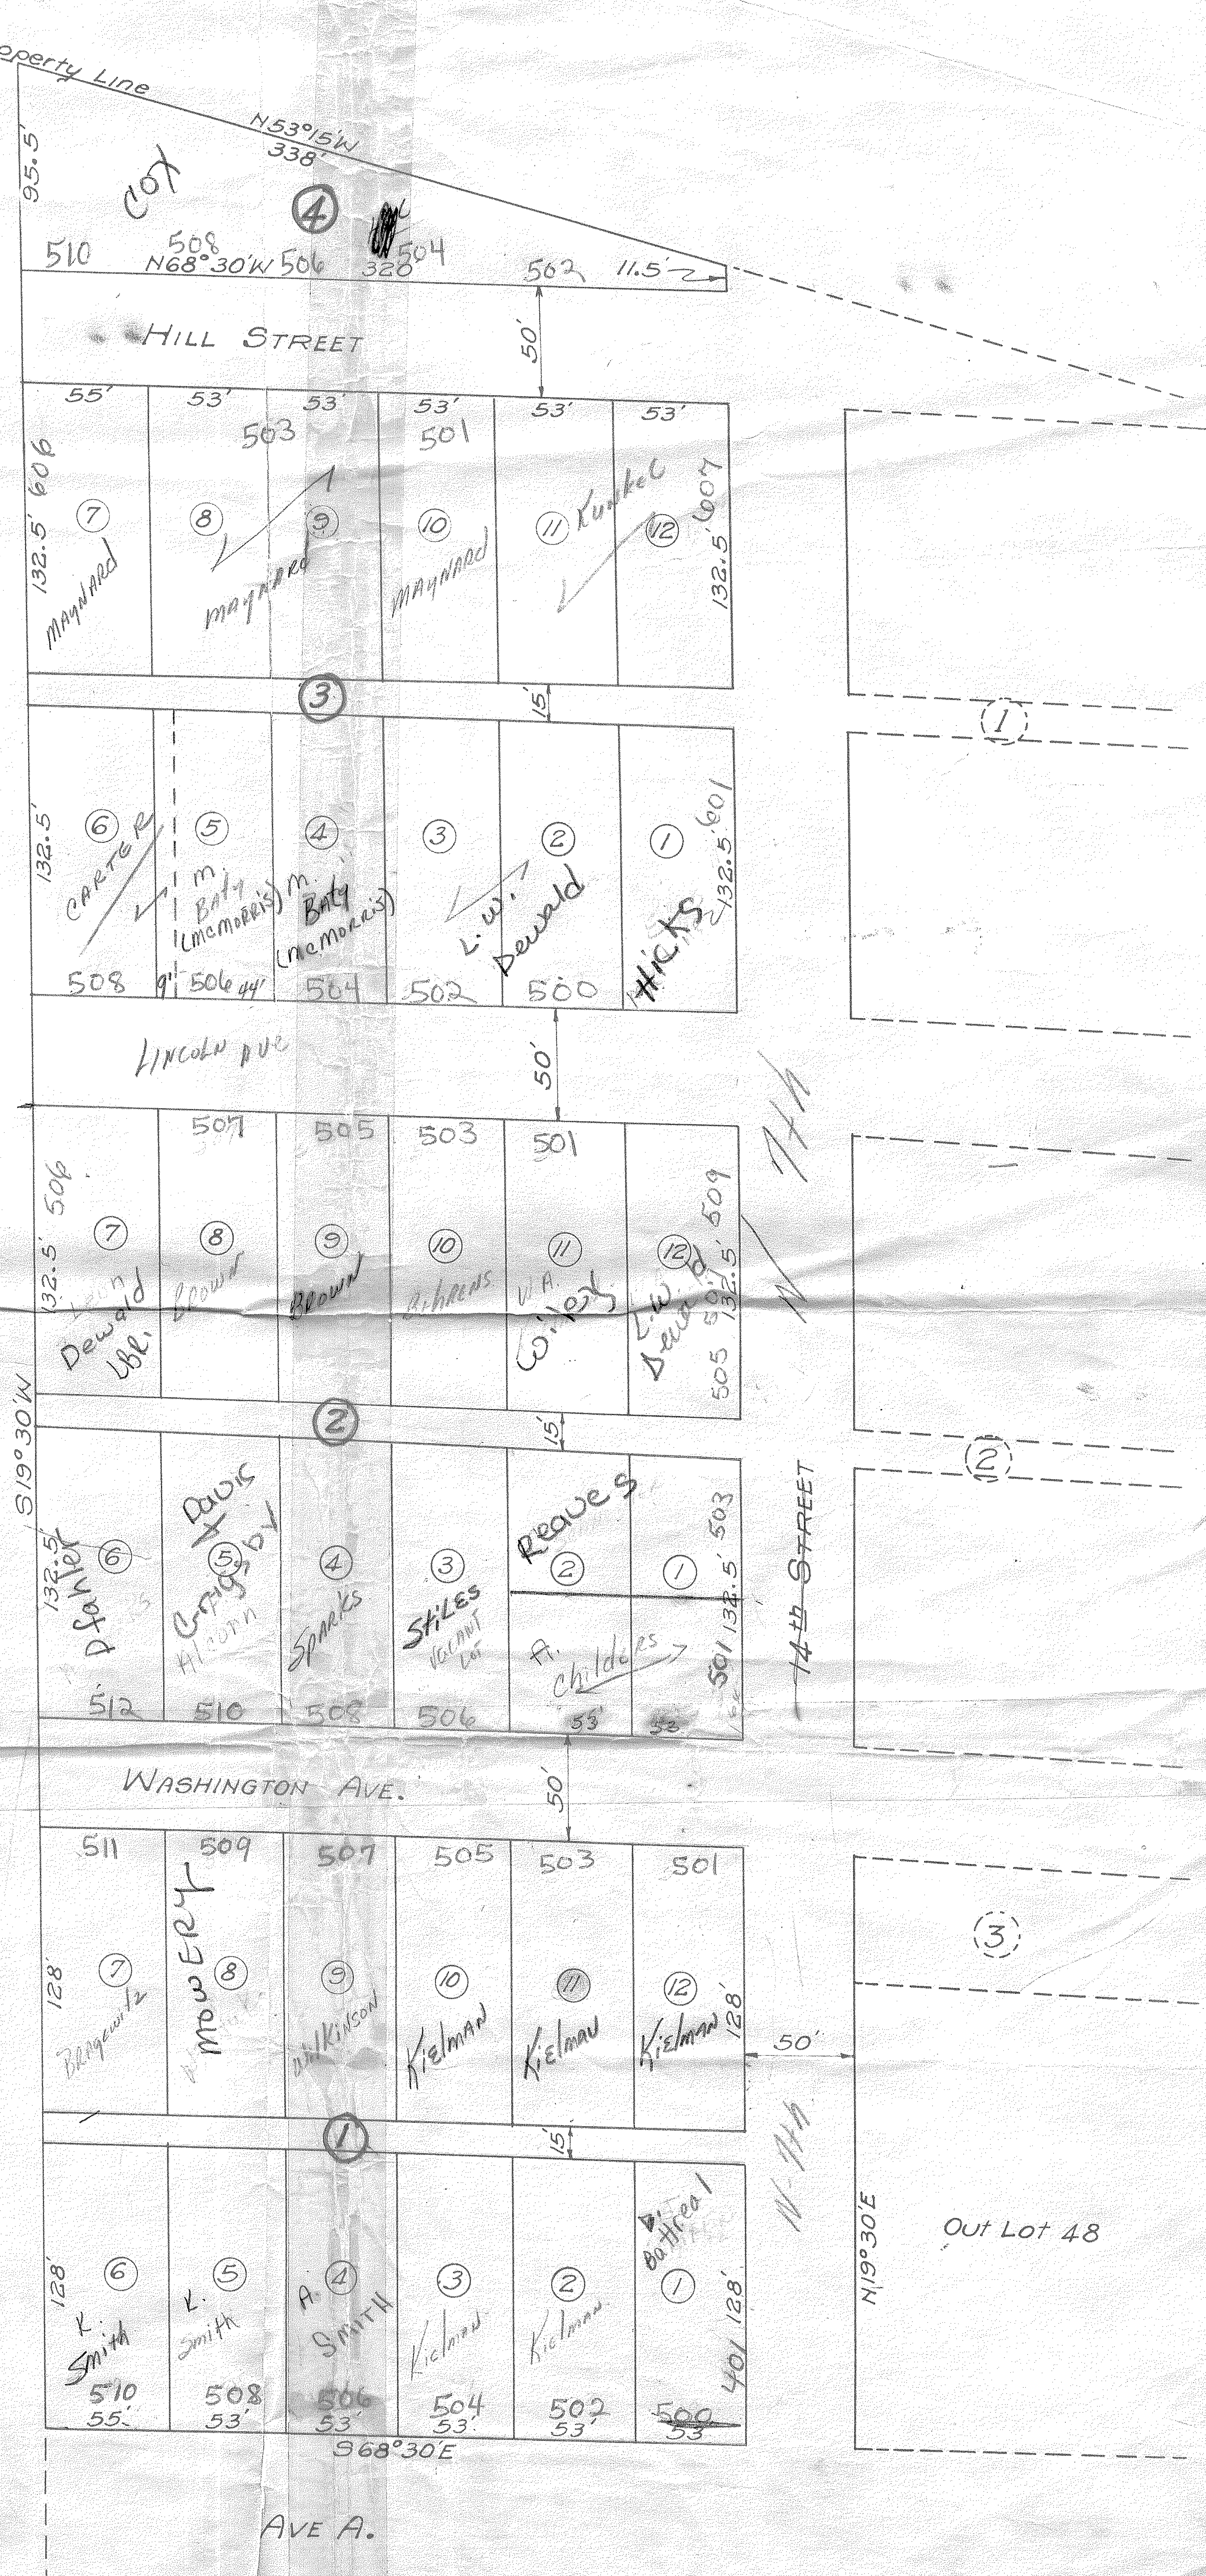

Kielman #1

State Of Texas
County Of Coryell

I, ______ Mayor of the City of Copperas Cove, Texas do hereby Certify the attached Plat is herewith approved by the City Council of said City at its meeting on the 11 day of November A.D. 1951. Witness my hand this the 11 day of November 1951.

______
Mayor of the City of
Copperas Cove, Texas

Attest: ______
Secretary of the City of
Copperas Cove, Texas.

I, Arvin McDonald, County Surveyor, Coryell County, Texas do hereby Certify the above and foregoing Plat to be a true and Correct Subdivision of a tract of land situated in Coryell County, Texas out of the W. H. Davis Survey, being a part of Out Lot No. 47 of the City of Copperas Cove, Texas. Conveyed by Mrs. Anna Beckman et al to Dora Kielman and A. F. Kielman by deed recorded in Vol. 149, Page 338, Deed Records of Coryell County, Texas.

Arvin McDonald
County Surveyor
Coryell County, Texas.

KIELMAN #1