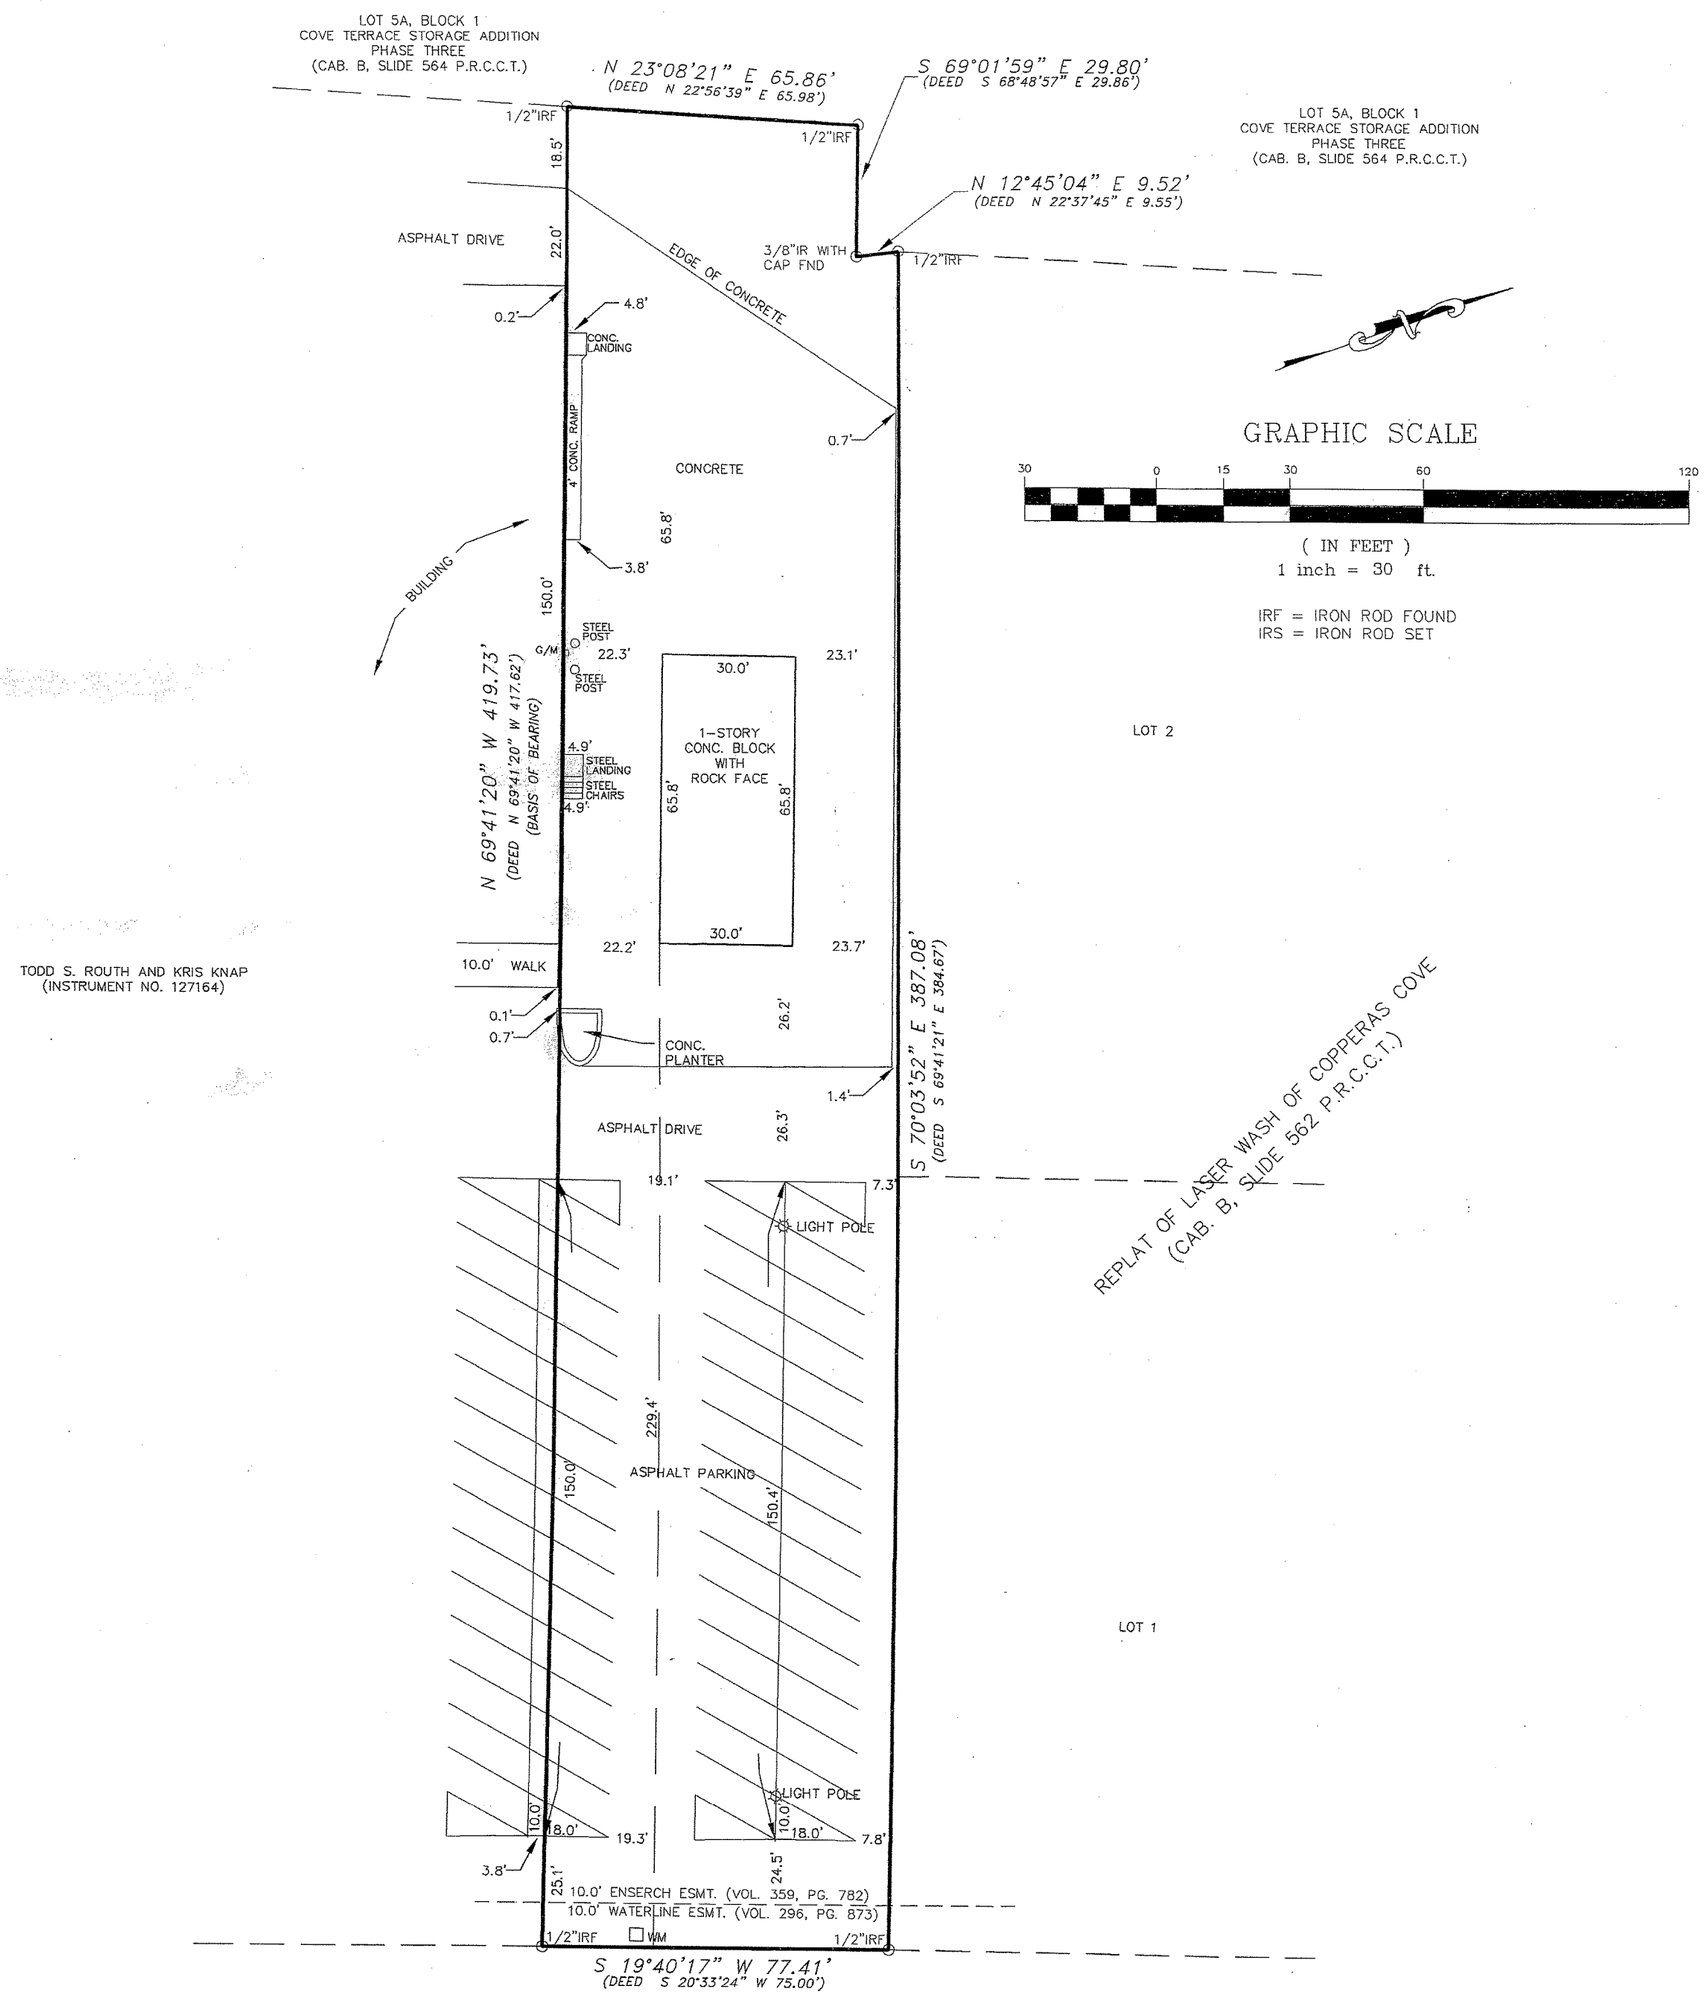

SEE FIELD NOTES

0.72 ACRES BEING PART OF THE JAMES ANDERSON SURVEY, ABSTRACT NO. 11, CORYELL COUNTY, TEXAS.

STATE OF TEXAS
COUNTY OF BELL

KNOW ALL MEN BY THESE PRESENTS, That I, Gary W. Mitchell, Registered Professional Land Surveyor, do hereby certify that I did cause to be surveyed on the ground the above described tract of land.

IN WITNESS THEREOF my hand and seal this the 24th day of September, 2004

STATE OF TEXAS REGISTERED GARY W. MITCHELL 4982 PROFESSIONAL LAND SURVEYOR

Gary W. Mitchell
Registered Professional
Land Surveyor, No. 4982

Revised May 27, 2005

M & A

MITCHELL & ASSOCIATES, INC.
ENGINEERING & SURVEYING
102 N. COLLEGE, KILLEEN, TEXAS (254) 634-5541

DWG No.	DGN BY:	FB\LB:	SCALE:	DATE:	REF:	CLIENT:
04-579-C	DD	1397/68-69	1" = 30'	10/12/04	****	PLAIN VIEW COMPANY LLC

0.72 ACRES PART OF
JAMES ANDERSON SURVEY, ABSTRACT NO. 11
COPPERAS COVE, CORYELL COUNTY, TEXAS

No.	DATE	REMARKS	BY
1	5/05	DRAWING REVISIONS	DD

REVISIONS