3299

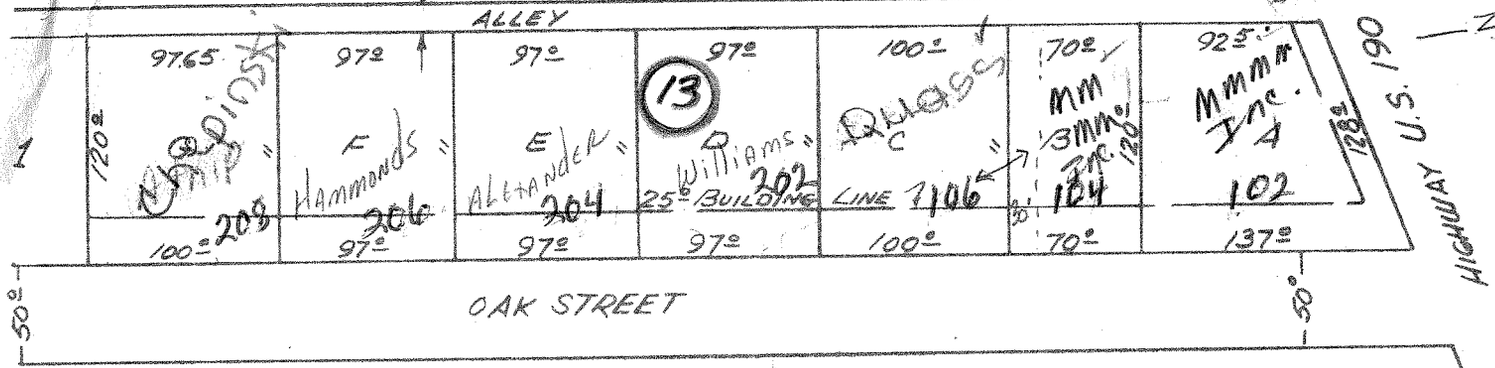

STATE OF TEXAS ()
COUNTY OF CORYELL ()

KNOW ALL MEN BY THESE PRESENTS, THAT WE, THE UNDERSIGNED, BEING THE OWNERS OF THE TRACTS OF LAND DESCRIBED BY THE ATTACHED PLAT, HAVE REVISED, AND BY THESE PRESENTS DO REVISE SAID PLAT, AND DO HEREBY ADOPT SAID PLAT FOR ALL PURPOSES.

WITNESS OUR HANDS THIS ____ DAY OF _____, 1964.

Ewald Nauert	Hilda Nauert
George Hartley	Charlotte M Hartley
Paul Fabian	Doris Fabian
Thomas S Cohoon	Clytice Cohoon
Marvin L. Alexander	Evangelene E. Alexander
Jewel B. Williams	Emily C. Williams

THIS PLAT DOES CORRECTLY DESCRIBE A SURVEY MADE BY ME ON THE GROUND.

IN WITNESS THEREOF, MY HAND AND SEAL THIS 20TH DAY OF AUGUST A.D., 1964.

Wm R Ratliff
REGISTERED PUBLIC SURVEYOR

STATE OF TEXAS
WM. R. RATLIFF
1427C
REGISTERED PUBLIC SURVEYOR

Nauert Addition
3d Ext (Rev)